






PROPOSED SOUTH ELEVATION 1:100

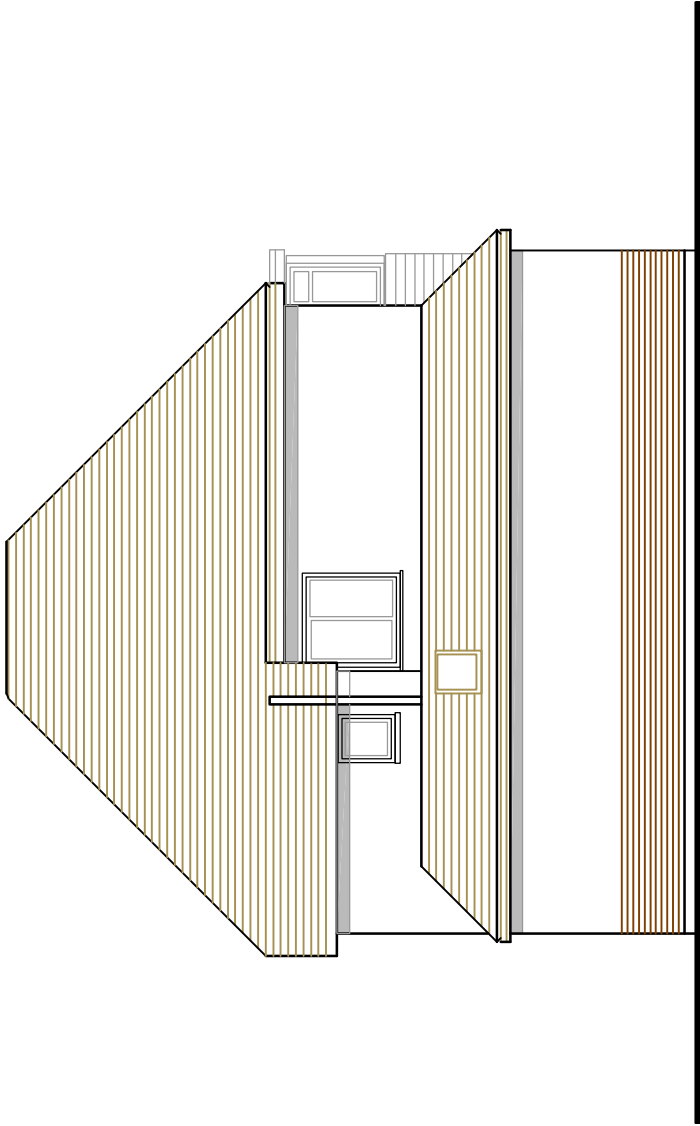

PROPOSED WEST ELEVATION 1:100

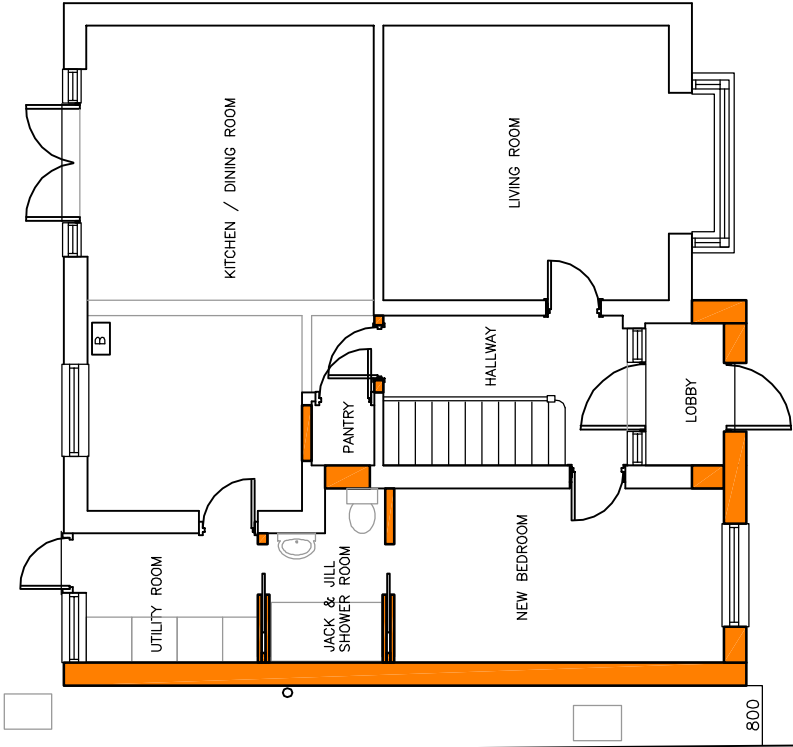

PROPOSED GROUND FLOOR PLAN 1:100

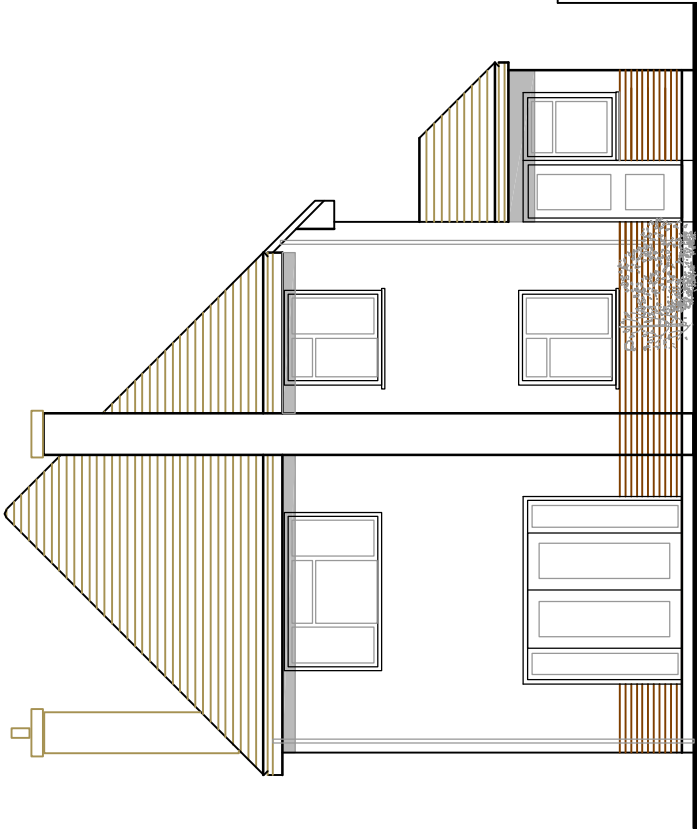

PROPOSED NORTH ELEVATION 1:100

Amdesign

ARCHITECTURE DESIGN DEVELOPMENT
eeza Aldis-Hobbs ARB RIBA SPAB
/ob: 07756 329400
-mail: leeza@amdesignltd.co.uk

PROJECT
27 WESTWAY
BOGNOR REGIS
WEST SUSSEX
PO22 8DA
PROJECT STAGE
PI ANNING

DRAWING
PROPOSED PLANS
DRAWING No
307/03
SCALE
1:100
DATE
NOT SET
REVISION
DRAWN
CHECKED
LA

LETTER	REVISION	DATE
This scheme is subject to town planning and all other necessary consents. All dimensions and levels to be checked on site. This drawing is to be read in conjunction with other relevant drawings and documents. Report all discrepancies to the Architect before work commences.		

