



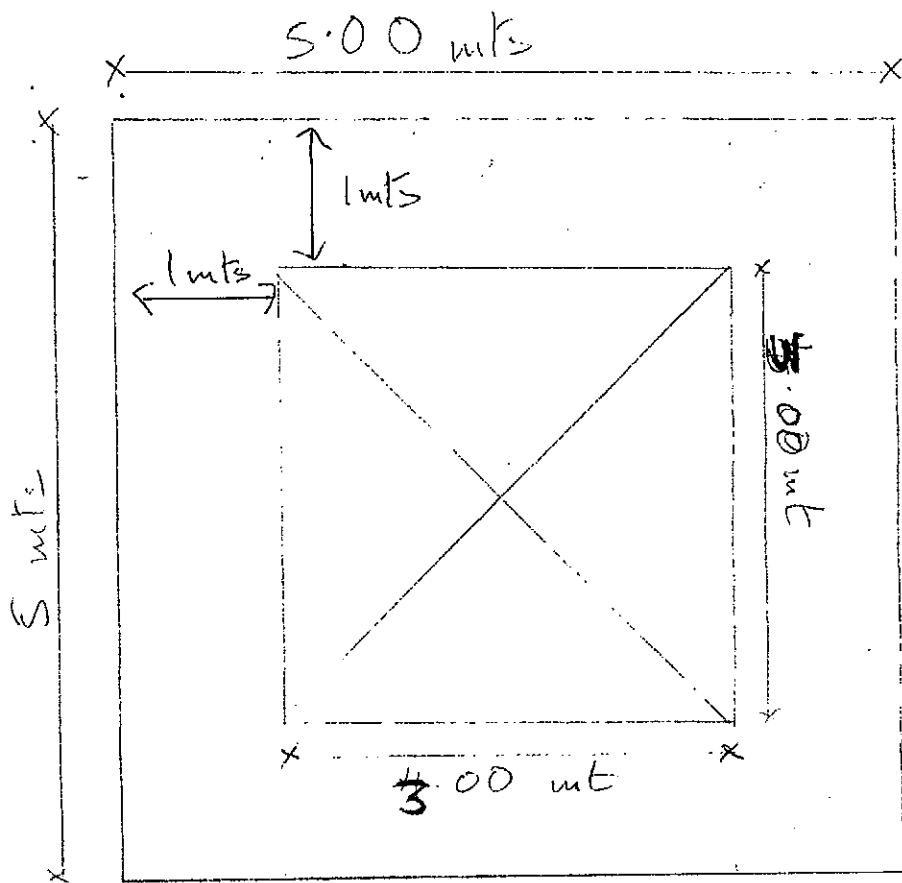

Birds eye view of a
Glass pyramid lantern
suspended on timber /
roof.

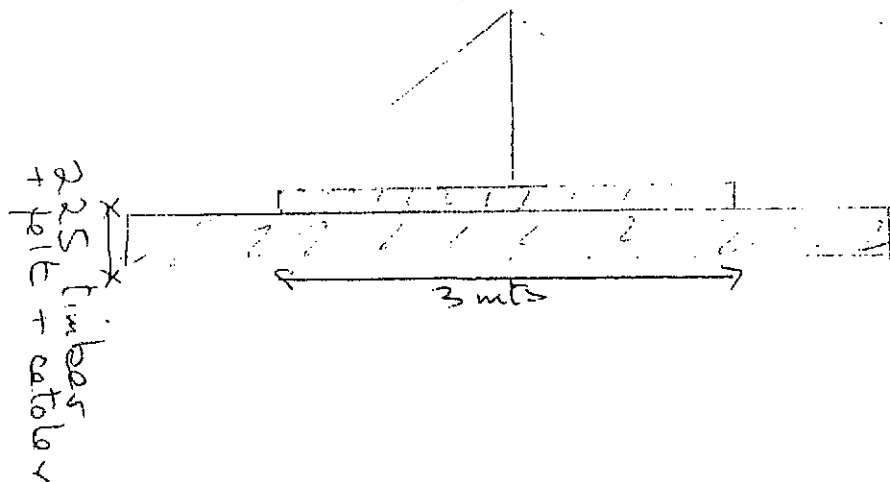

Side elevation of
Glass pyramid lantern
with 15 cm timber up
the fall on glass 33C
degree

Birds eye & side
elevation of roof

Scale 1:500
K. hawseine
2 Nelson & Col.
Boquor

