



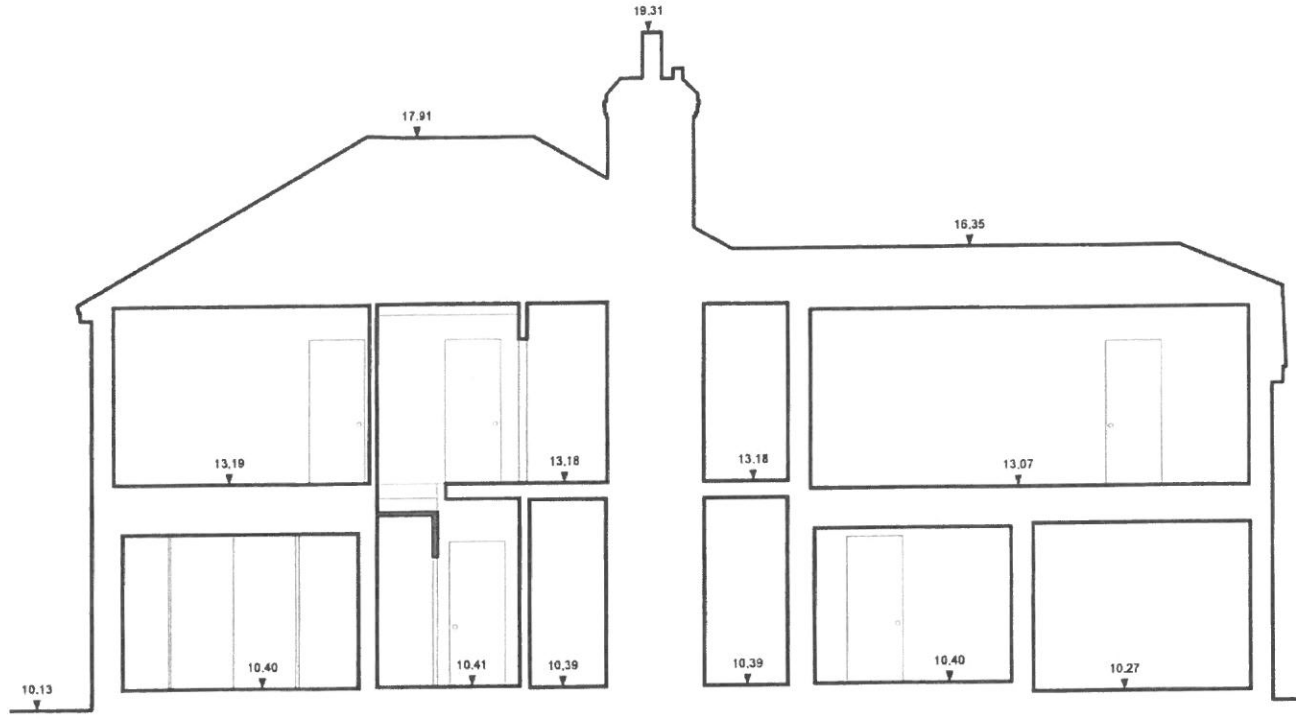

EXISTING SECTION A-A

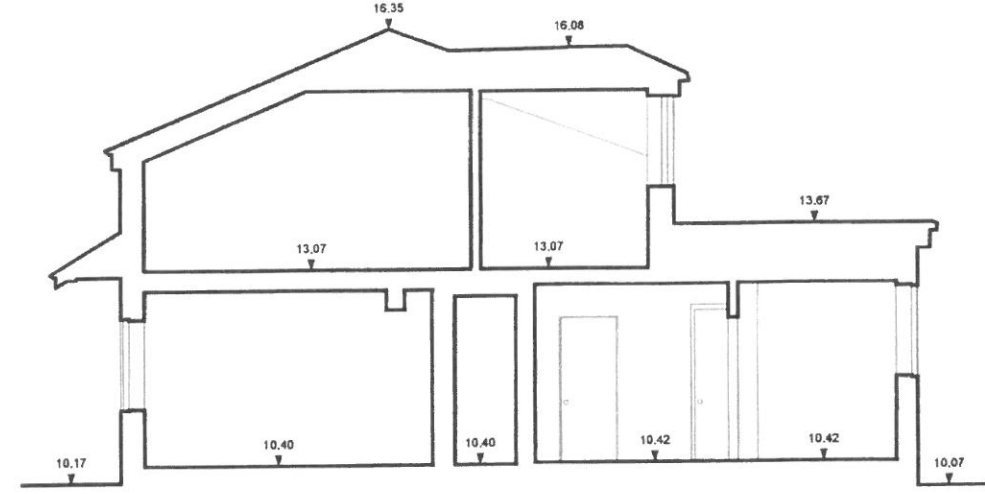

EXISTING SECTION B-B



REV	DATE	DETAILS

studio 5 architects ltd.

Northgate studios, 12 Northgate, Chichester. PO19 1BA

T: 01243 528811

F: 01243 536025

E: mail@studio5architects.co.uk

www.studio5architects.co.uk

DRAWING: PROPOSED CONVERSION
EXISTING SECTIONS

PROJECT: 102 LINDEN ROAD

BOGNOR REGIS

WEST SUSSEX

PO21 2BD

SCALE:

1:100 @ A3

DATE:

JAN' 2020

DRG. NO:

06

JOB NO.
19/1135

COPYRIGHT IN THIS DRAWING BELONGS TO AND IS VESTED IN STUDIO 5 ARCHITECTS AND MAY NOT BE REPRODUCED OR DISTRIBUTED IN ANY WAY OR FOR ANY PURPOSE WITHOUT THEIR WRITTEN CONSENT. ANY PERSON, FIRM OR COMPANY UNLAWFULLY REPRODUCING OR DISTRIBUTING THIS DRAWING OR IN ANY WAY INFRINGING THE COPYRIGHT THEREIN WILL BE PROSECUTED.

DRAWINGS ARE NOT TO BE SCALED. FIGURED DIMENSIONS ONLY ARE TO BE WORKED TO.