



NOT TO SCALE

43 PEREMSEY ROAD, BODNOR REGIS PEARL EASY
MR & MRS D BENTHAM

DRAWING N° PR. 5 (raised)

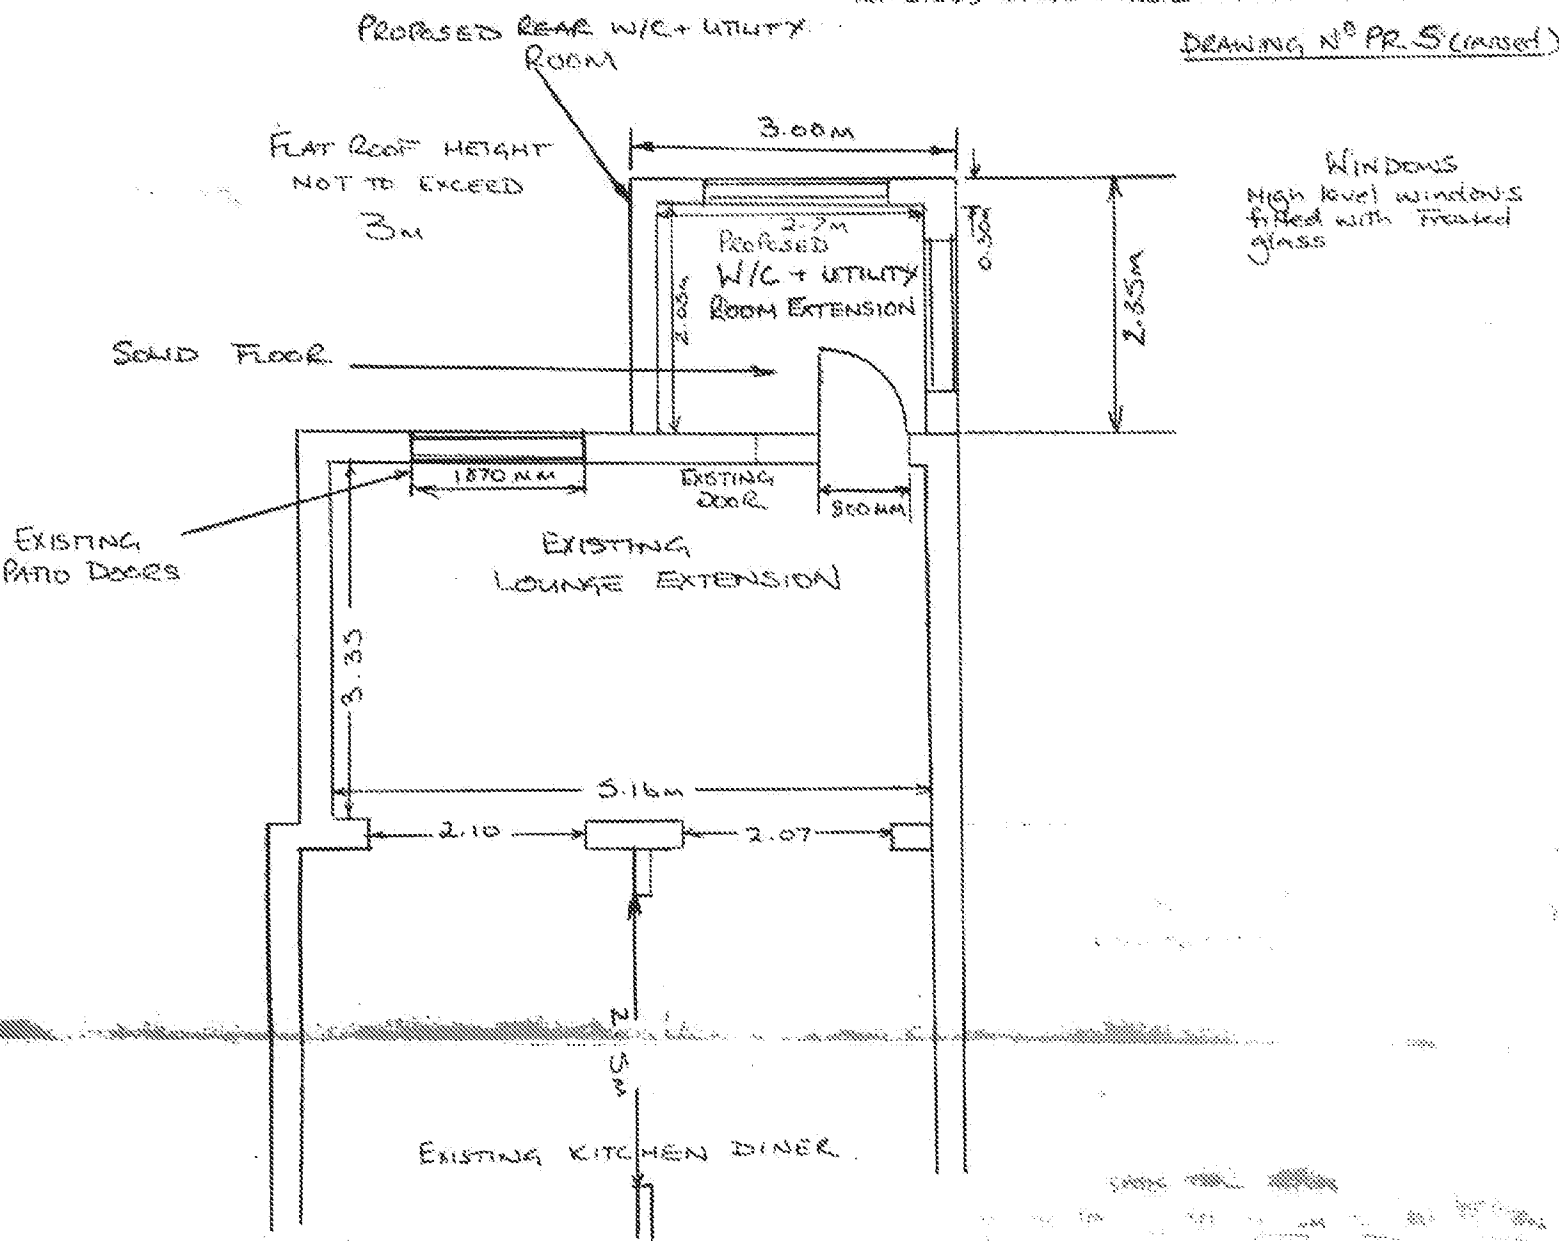

FOUNDATIONS - NOT TO SCALE

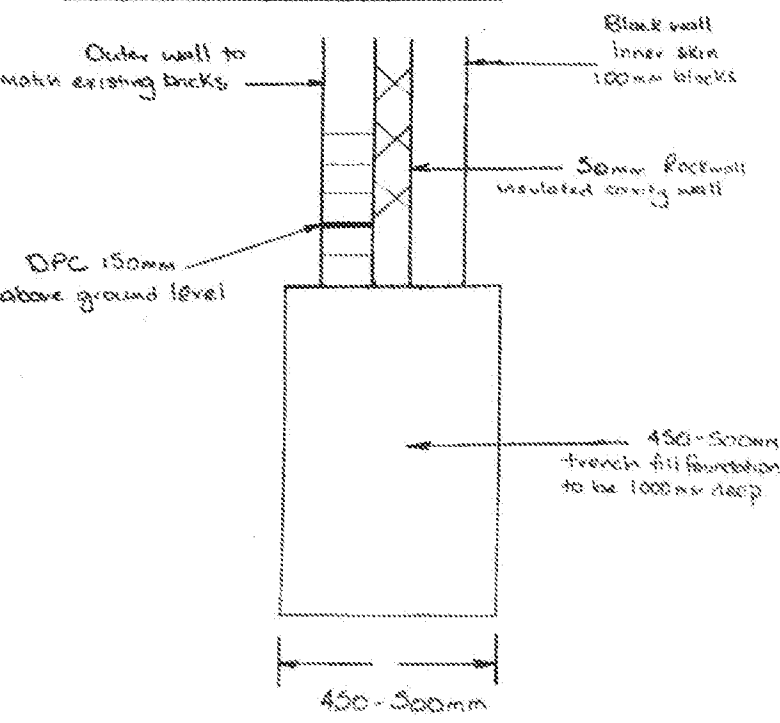

SOLID FLOORS - NOT TO SCALE

