



North Elevation




West Elevation

Exterior finishes:
 Walls: Flint walling with brick quoins, pebbledash rendering, brick chimneys.
 Timber side hung casement and sliding sash windows, painted white.
 Timber doors, painted white.
 Natural slate roofs. Asbestos cement sheet roof to store.
 Black cast iron gutters and downpipes.


Profiled asbestos cement sheets.



South Elevation

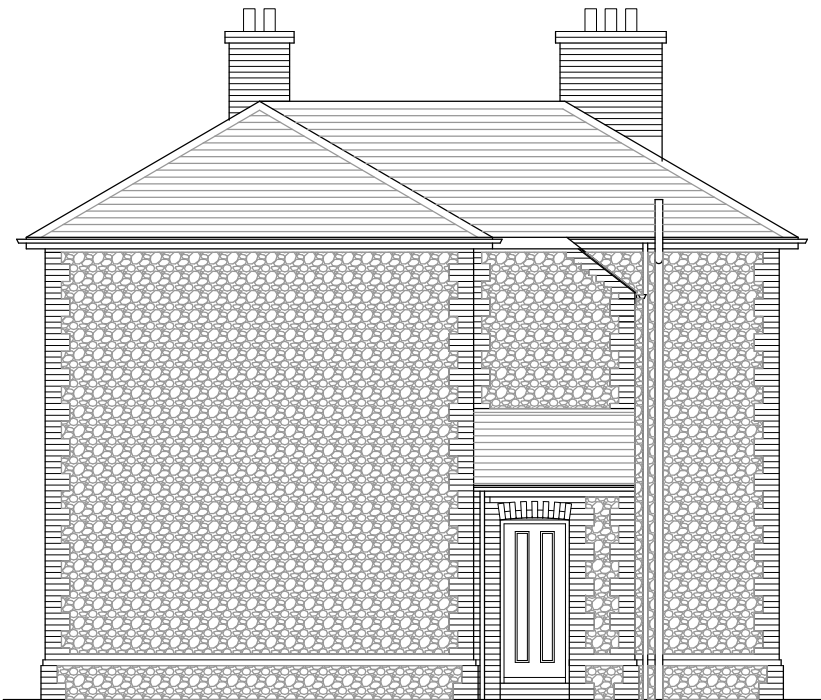

East Elevation

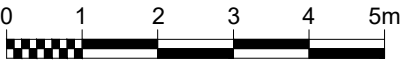

D2	28-11-19	PEM PSM	Materials indicated. Rwps, gutters and chimney pots added.
Rev	Date	Dr'n / Ch'd	Amendments
D=Design	T=Tender	C=Construction	SS=Superseded W=Withdrawn

This drawing is the copyright of the Architects and must not be reproduced or used without their permission. Figured dimensions must be taken in preference to scaled dimensions and site dimensions are to be checked before work is put in hand

SAUNDERS ARCHITECTS is a trading name of SAUNDERS ARCHITECTS LLP Registered in England & Wales Registered No OC307148

SAUNDERS
ARCHITECTS
 SOUTHAMPTON COVENTRY

Suite 36, Royal Mail House, Terminus Terrace, Soton. SO14 3FD
 Telephone: 023 9081 1981
 mail@saunders-architects.co.uk www.saunders-architects.co.uk

University of Chichester Upper Bognor Road Residential Redevelopment
Drawing Charlotte House Elevations as existing
Scale @ A3 1:100
Drawing no. 5542-009-D2