




North Elevation




West Elevation

Exterior finishes:
Walls: Flint walling with brick quoins, pebbledash rendering, brick chimneys, all as existing.
Timber side hung casement and sliding sash windows, painted white, as existing. New timber sliding sash windows, painted white, to match existing.
Timber doors, painted white, as existing.
Natural slate roofs, as existing.
Asbestos cement sheet roof to store removed, replaced with new natural slate roof to match existing roofs.
Black cast iron gutters and downpipes, as existing.

New natural
slate roof.

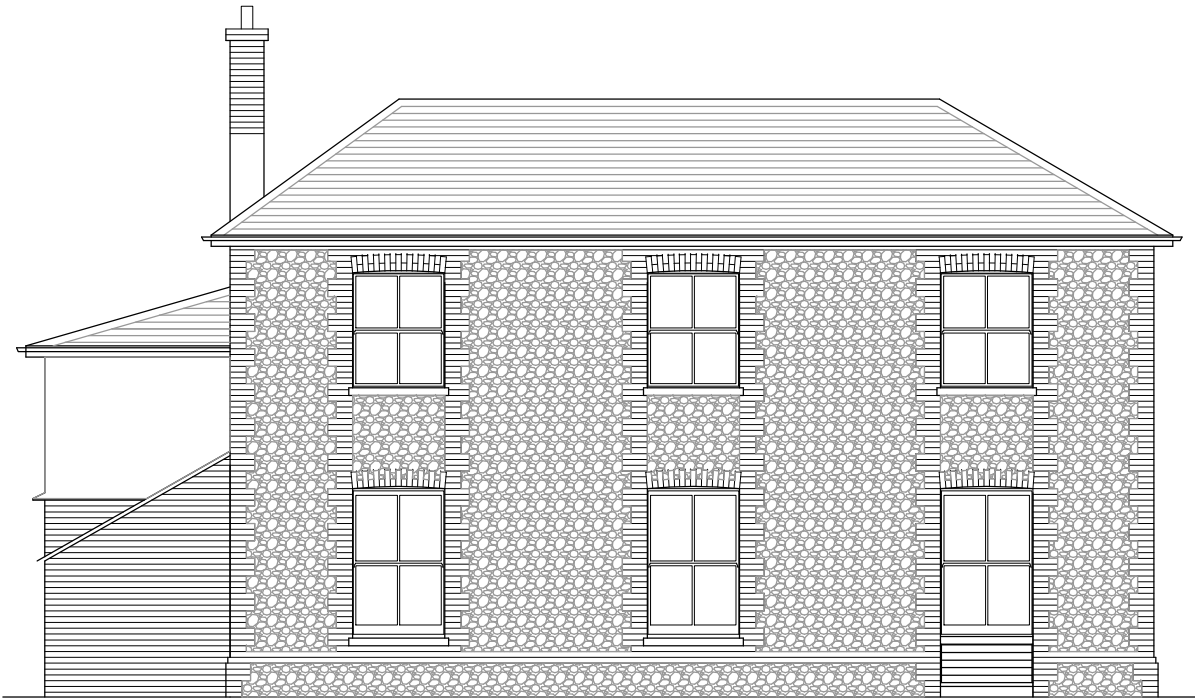

South Elevation

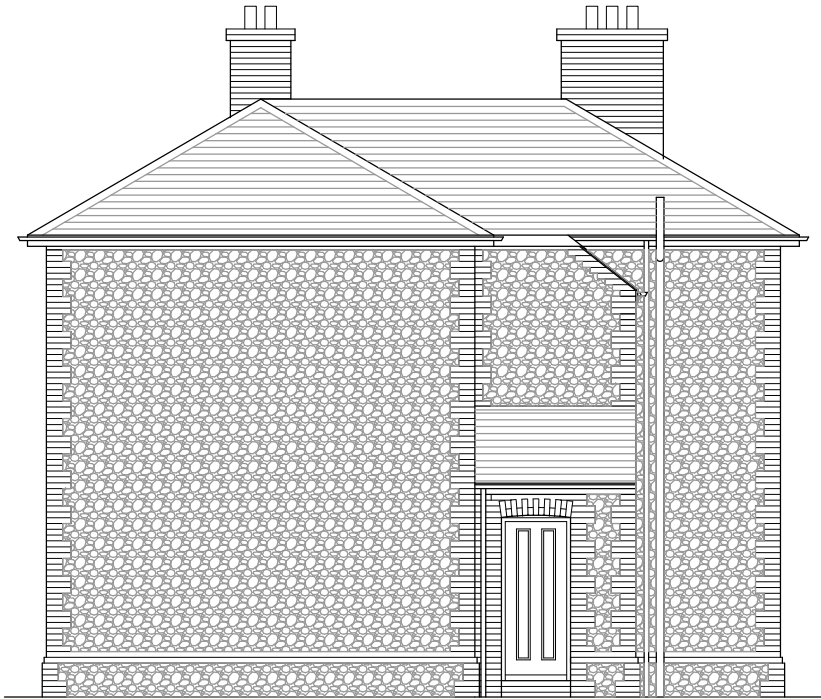

East Elevation



D2	05-12-19	PSM	Materials indicated. Rwps, gutters & chimney pots added Scale bar added.
Rev	Date	Dr'n / Ch'd	Amendments
D=Design	T=Tender	C=Construction	SS=Superseded W=Withdrawn

This drawing is the copyright of the Architects and must not be reproduced or used without their permission. Figured dimensions must be taken in preference to scaled dimensions and site dimensions are to be checked before work is put in hand

SAUNDERS ARCHITECTS is a trading name of SAUNDERS ARCHITECTS LLP Registered in England & Wales Registered No OC307148

**SAUNDERS
ARCHITECTS**
SOUTHAMPTON COVENTRY

Wade Park Salisbury Road Ower Southampton SO51 6AG
Telephone: 023 8081 1981 Facsimile: 023 8081 1969
mail@saunders-architects.co.uk www.saunders-architects.co.uk

University of Chichester
Upper Bognor Road Residential Redevelopment

Drawing
Charlotte House
Elevations As Proposed

Scale @ A3
1:100

Drawing no.
5542-109-D2