


Exterior finishes:
Walls: Rendered walls and flint walls with brick quoins, all painted light green.
Timber side hung casement and sliding sash windows, painted white.
Timber doors, painted white.
Natural slate roof.
Black cast iron gutters and downpipes.

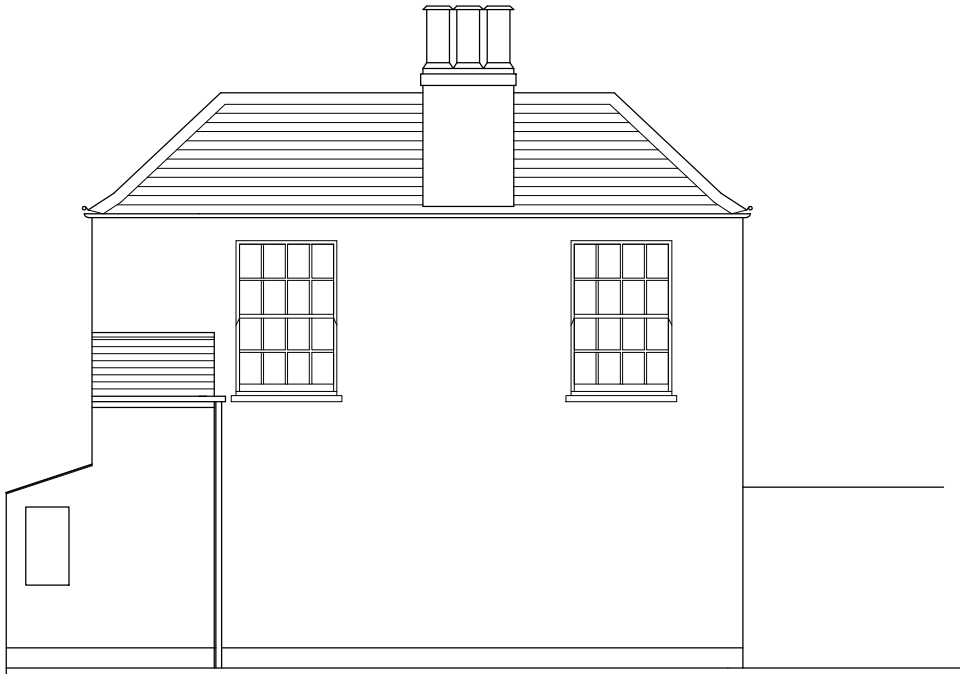

West Elevation



East Elevation



North Elevation



South Elevation



D1	04-12-19	PEM PSM	First Issue
Rev	Date	Dr'n / Ch'd	Amendments
D=Design T=Tender C=Construction SS=Superseded W=Withdrawn			

This drawing is the copyright of the Architects and must not be reproduced or used without their permission. Figured dimensions must be taken in preference to scaled dimensions and site dimensions are to be checked before work is put in hand

SAUNDERS ARCHITECTS is a trading name of SAUNDERS ARCHITECTS LLP Registered in England & Wales Registered No OC307148

SAUNDERS
ARCHITECTS
SOUTHAMPTON COVENTRY

Suite 36, Royal Mail House, Terminus Terrace, Soton. SO14 3FD
Telephone: 023 8081 1981
mail@saunders-architects.co.uk www.saunders-architects.co.uk

University of Chichester
Upper Bognor Road Residential Redevelopment

Drawing
71 Upper Bognor Road
Elevations as existing

Scale @ A3
1:100

Drawing no.
5542-006-D1