


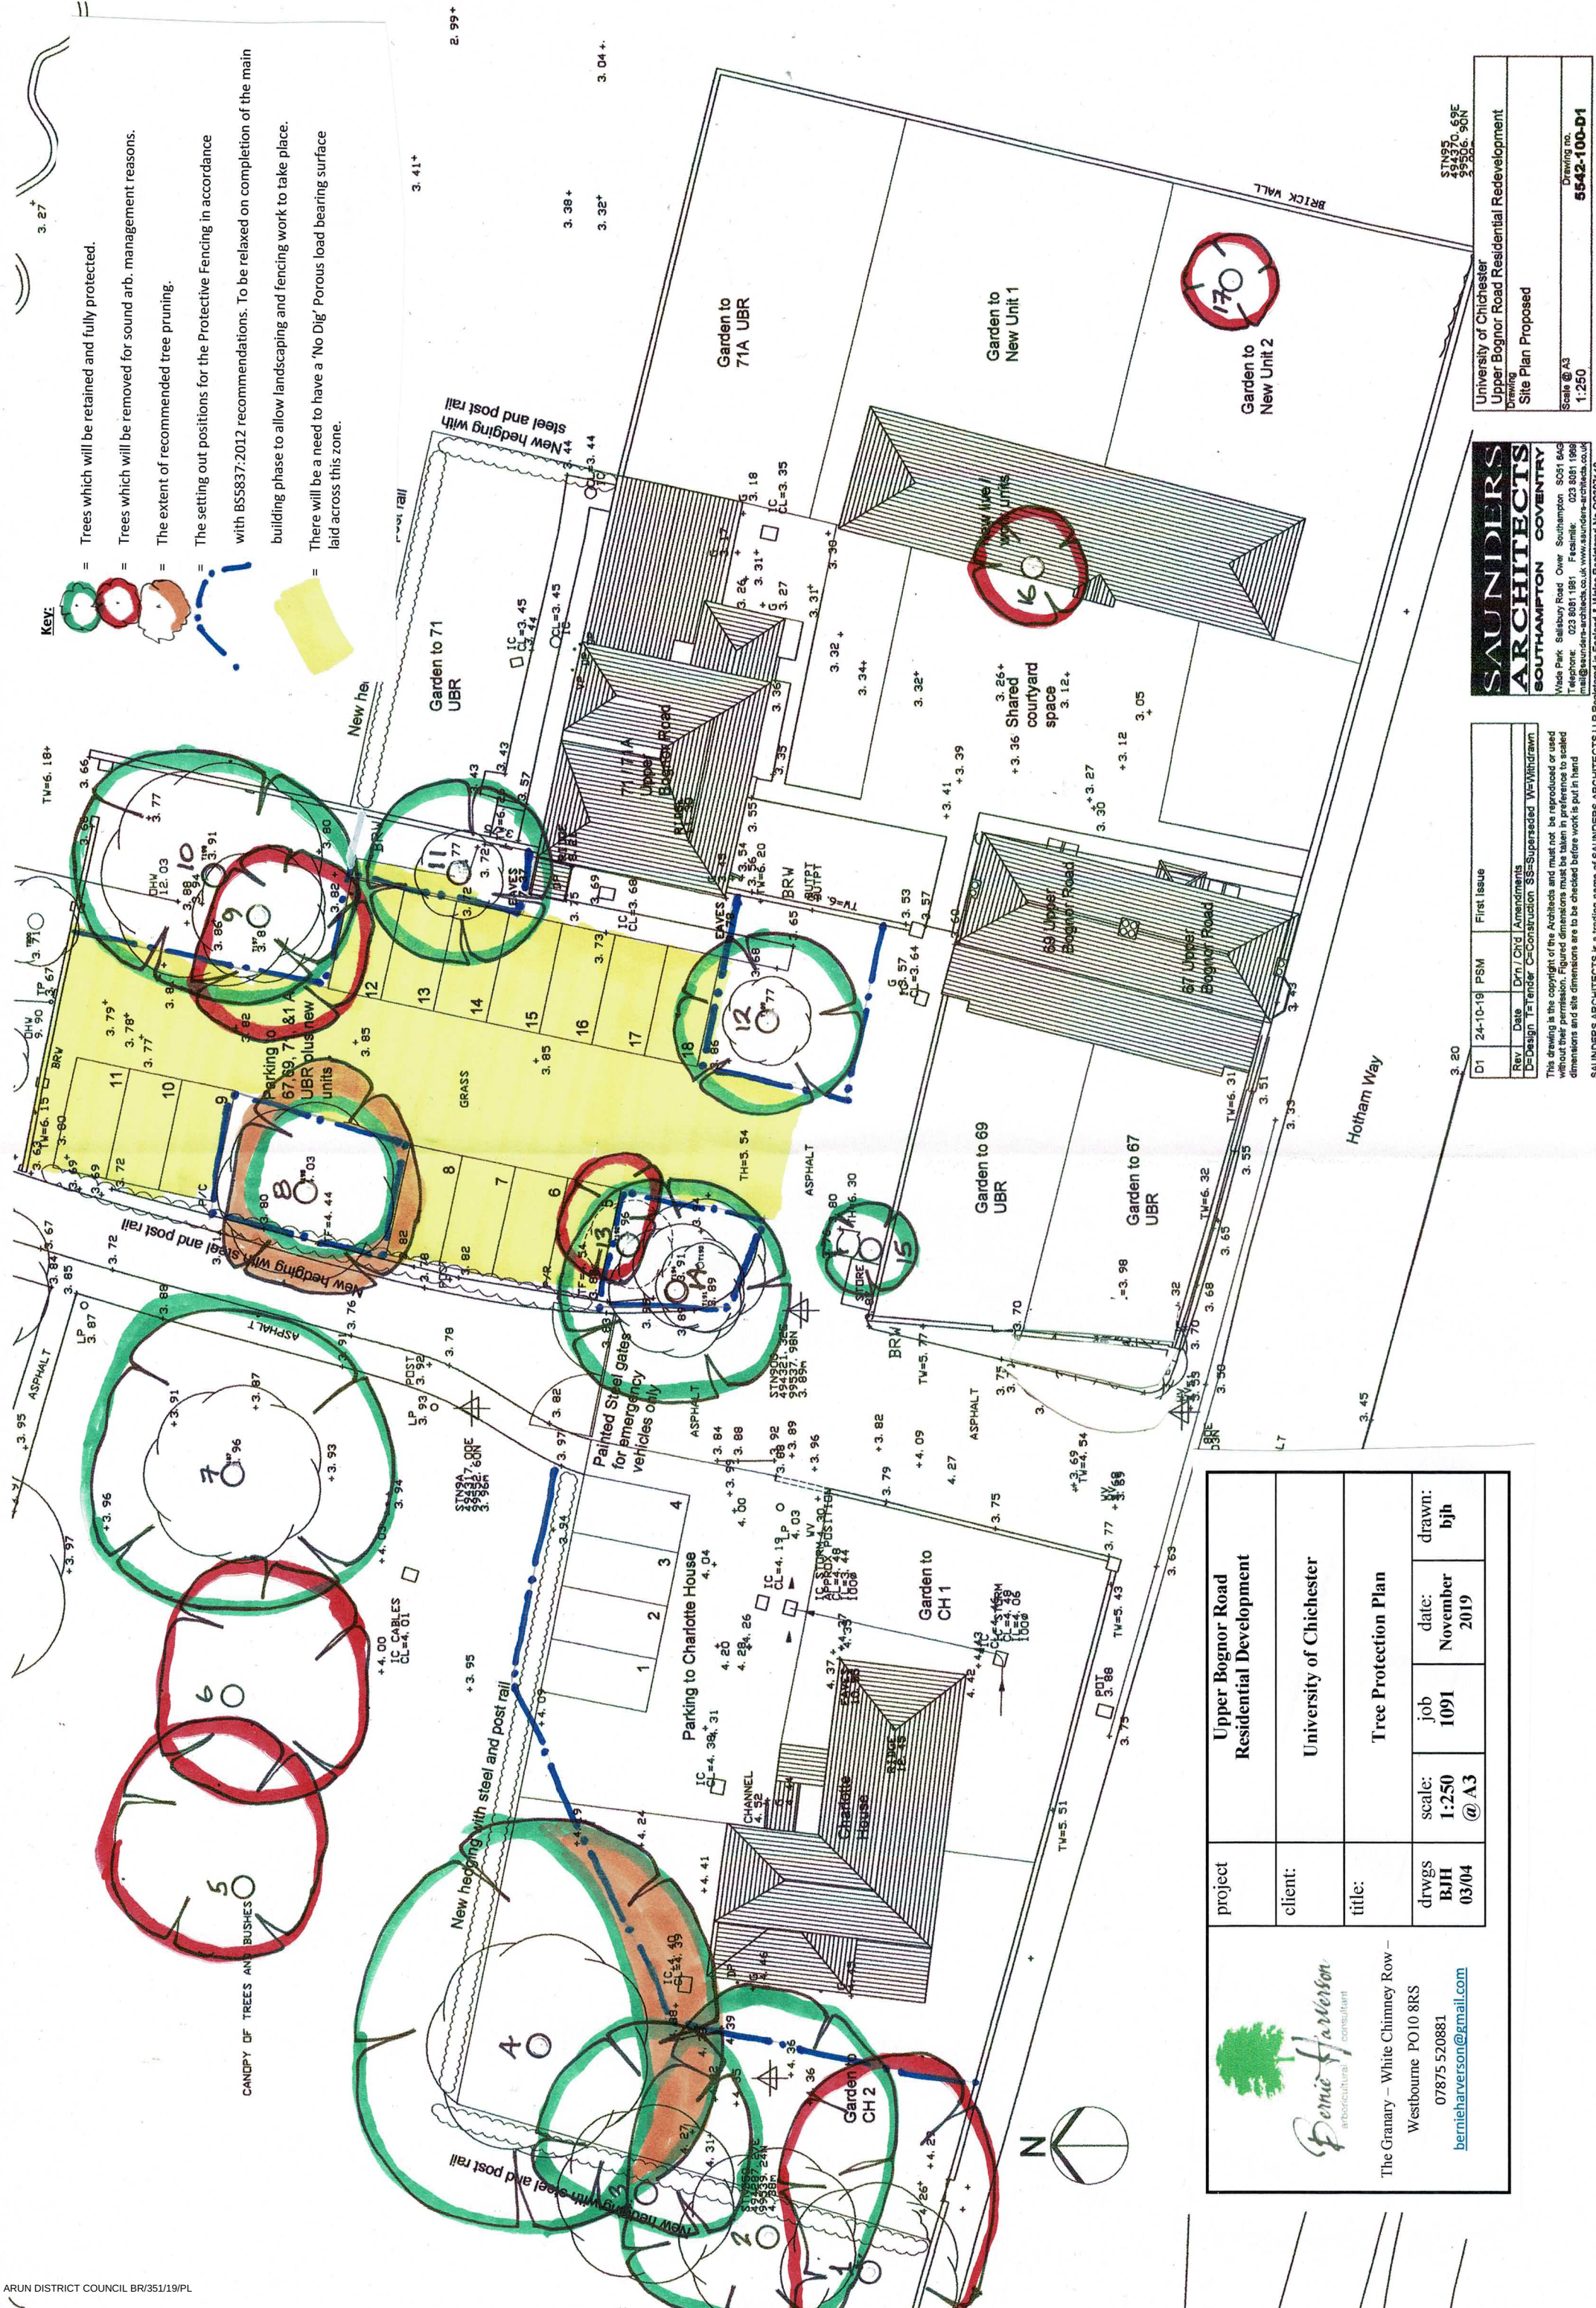

project		Upper Bognor Road Residential Development			
client:		University of Chichester			
title:		Tree Protection Plan			
dwrgs	scale:	date:	job	drawn:	
BJH	1:250	November	1091	bjh	
03/04	@ A3	2019			



The Granary – White Chimney Row –
Westbourne PO10 8RS
07875 520881
bernieharverson@gmail.com

SAUNDERS ARCHITECTS SOUTHAMPTON COVENTRY
Wide Park, Salisbury Road, Over Southampton, SO51 6AG
Telephone: 023 8081 1981 Fax: 023 8081 1989
Email: southampton@saunders-architects.co.uk coventry@saunders-architects.co.uk
SAUNDERS ARCHITECTS is a trading name of SAUNDERS ARCHITECTS LLP Registered in England & Wales Registered No. 00307148

Rev	Date	Drawn/Check	Amendments	First Issue
B=Design	T=10/10/19	C=Construction	SS=Superseded	Yes/Withdrawn

This drawing is the copyright of the Architects and must not be reproduced or used without their permission. Figured dimensions must be taken in preference to scaled dimensions and site dimensions are to be checked before work is put in hand.

University of Chichester
Upper Bognor Road Residential Redevelopment
Drawing
Scale @ A3
1:250
Drawing no.
5542-100-D1