



Cycle shed plan and elevations


- Notes
1. This drawing is the copyright of MH Architects Ltd
 2. Do not scale this drawing except for Local Authority planning purposes
 3. All dimensions must be checked on site by the contractor prior to commencement of the works.

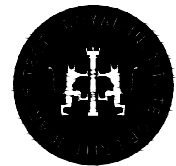


Rev.	Revision	By	Date	Check	Date
A	Units changed to 2 beds and chimneys removed. Cycle stores added.	CHS	26.01.18.	NKS	25.01.18.

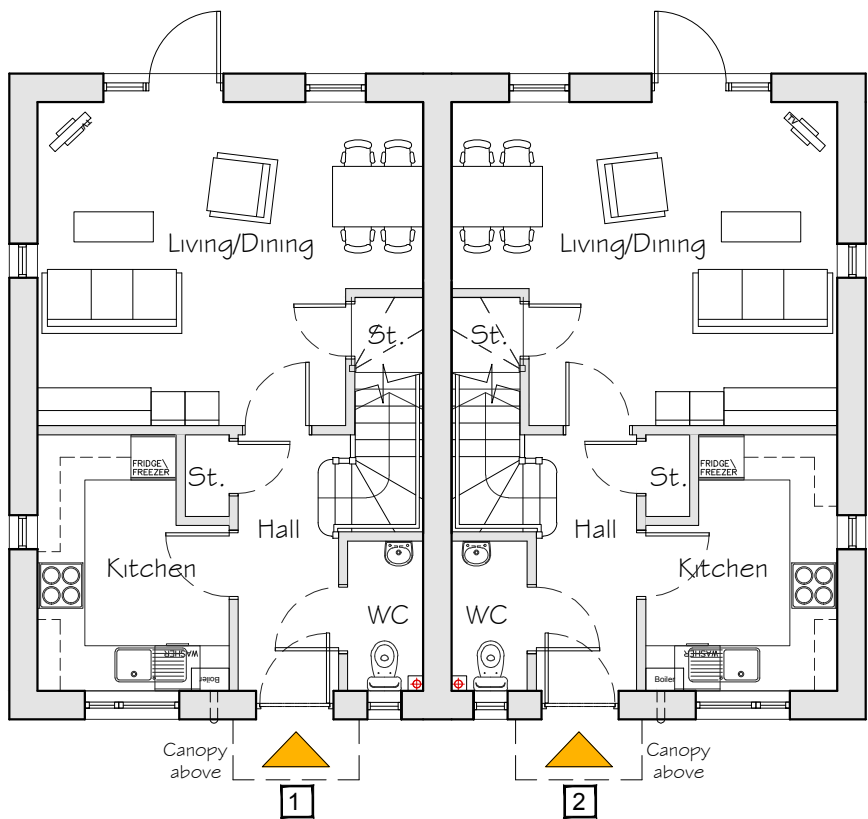

Ground floor plan
2no. 4B 2P
House GF
39.7 sqm

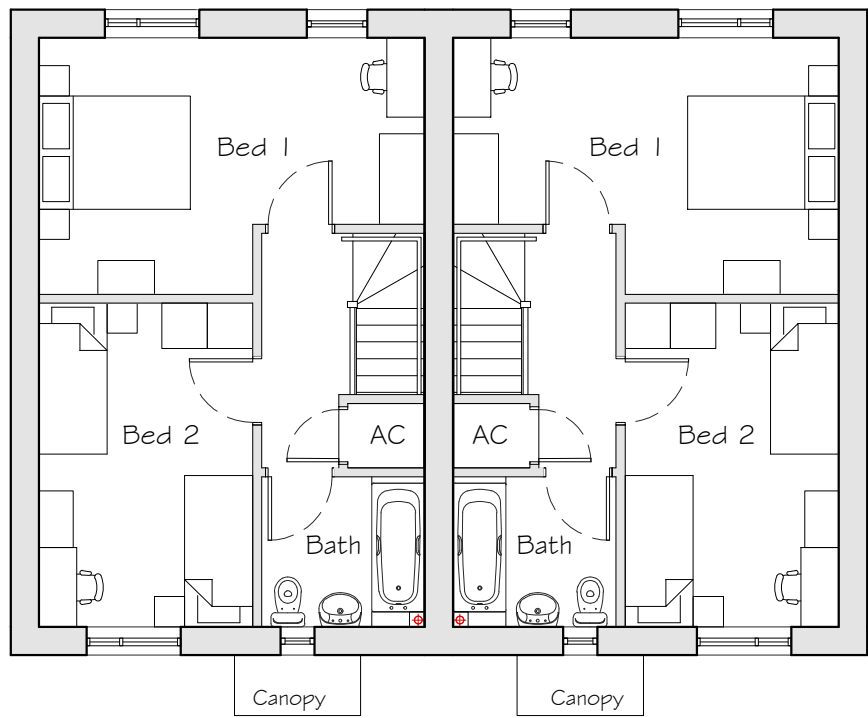


First floor plan
2no. 4B 2P
House FF
39.7 sqm

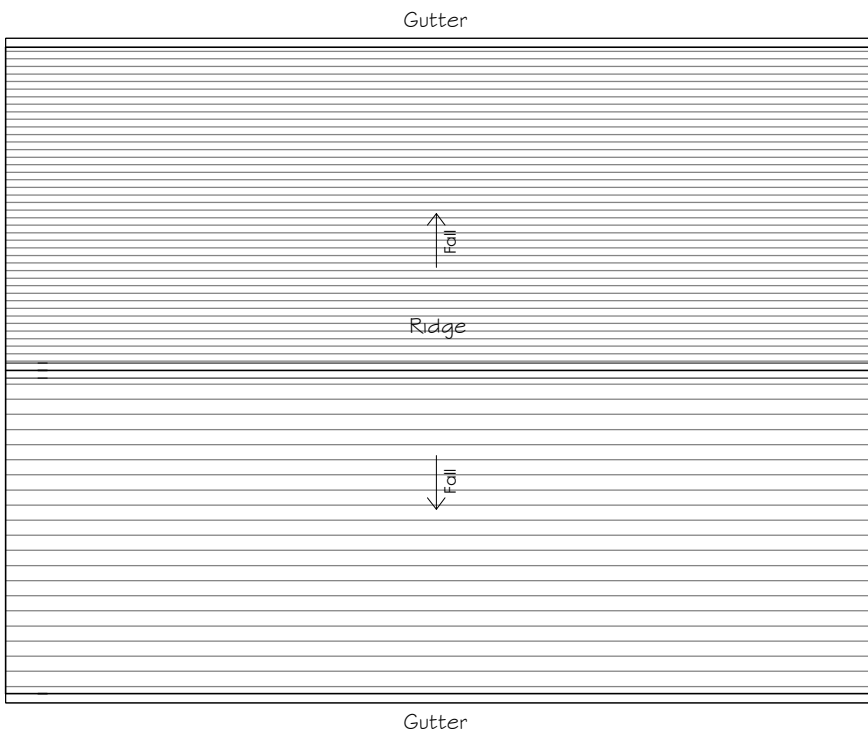


Roof plan

Materials Key:

1. Red / Brown facing brick
2. Entrance door to houses to Secured By Design standard.
3. Artificial slate tiled roof, ridge tile also grey.
4. Black UPVC rainwater goods.
5. Dark Grey windows and doors, brick wall finish returns in reveals.
6. Stone effect cills, light coloured
7. Single ply membrane porch canopies with proprietary metal fascia.

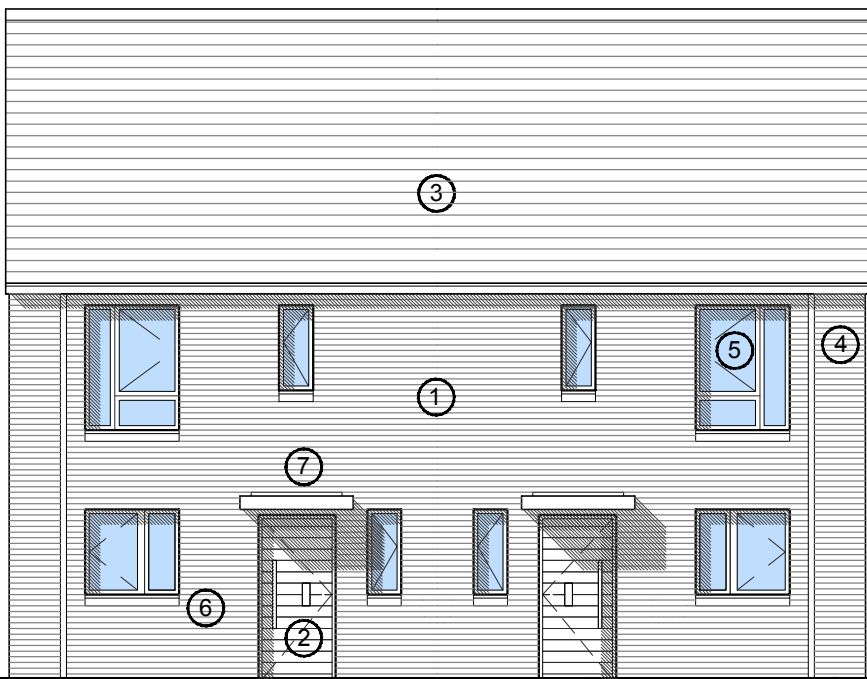


North west elevation

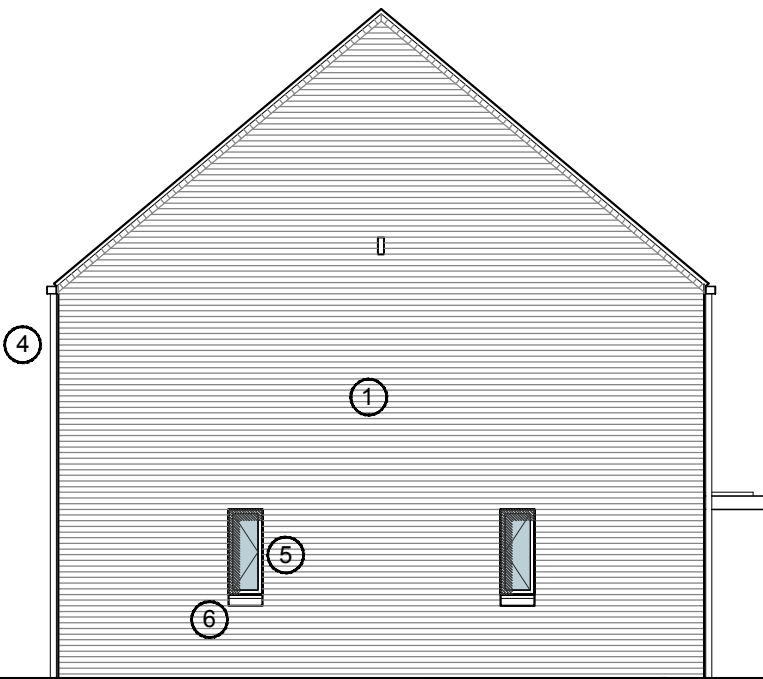

South west elevation



South east elevation

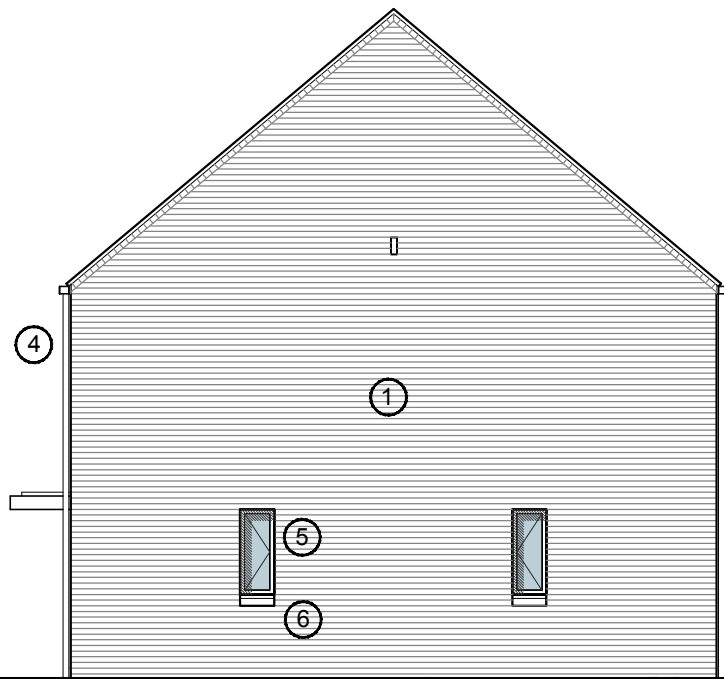

North east elevation

Residential Re-development

Gravits Lane
Bognor Regis
Arun District Council

Project & Drawing title

Proposed plans & elevations

Drawn tgm	Date 07/09/16	Checked nks	Date 07/09/16	Scale at A2 1:100
Job N° 16/021	Drawing N° 31	Rev. A		
Status PLANNING				

Ground Floor | Bicentennial Building
Southern Gate | Chichester
West Sussex | PO39 8EZ
T. 01243 274748
e. admin@mharchitects.co.uk
www.mharchitects.co.uk
Limited Company
Registered in England No. 1994233

