

Tree schedule				
Tree No	Species	Category	RPA Radius	Tree Works
All retained trees				Carry out safety check and lift over site to 3-4m as necessary.
T1	Holm oak	A	See plan BT1	Formative prune southeastern canopy extents to establish 2m clearance from proposed building
T2	Black pine	B	See plan BT1	-
T3	Pittosporum	C	3.3	-
T4	Sycamore	C	5.7	-



BS category A Tree of high quality



BS category B Tree of moderate quality



BS category C Trees of low quality



Proposed layout



Pruning line



Construction exclusion zone (CEZ)




Adjusted crown spreads not included on original land survey



Root protection area (RPA) boundaries for category A and B trees



Root protection area (RPA) boundaries for category C trees

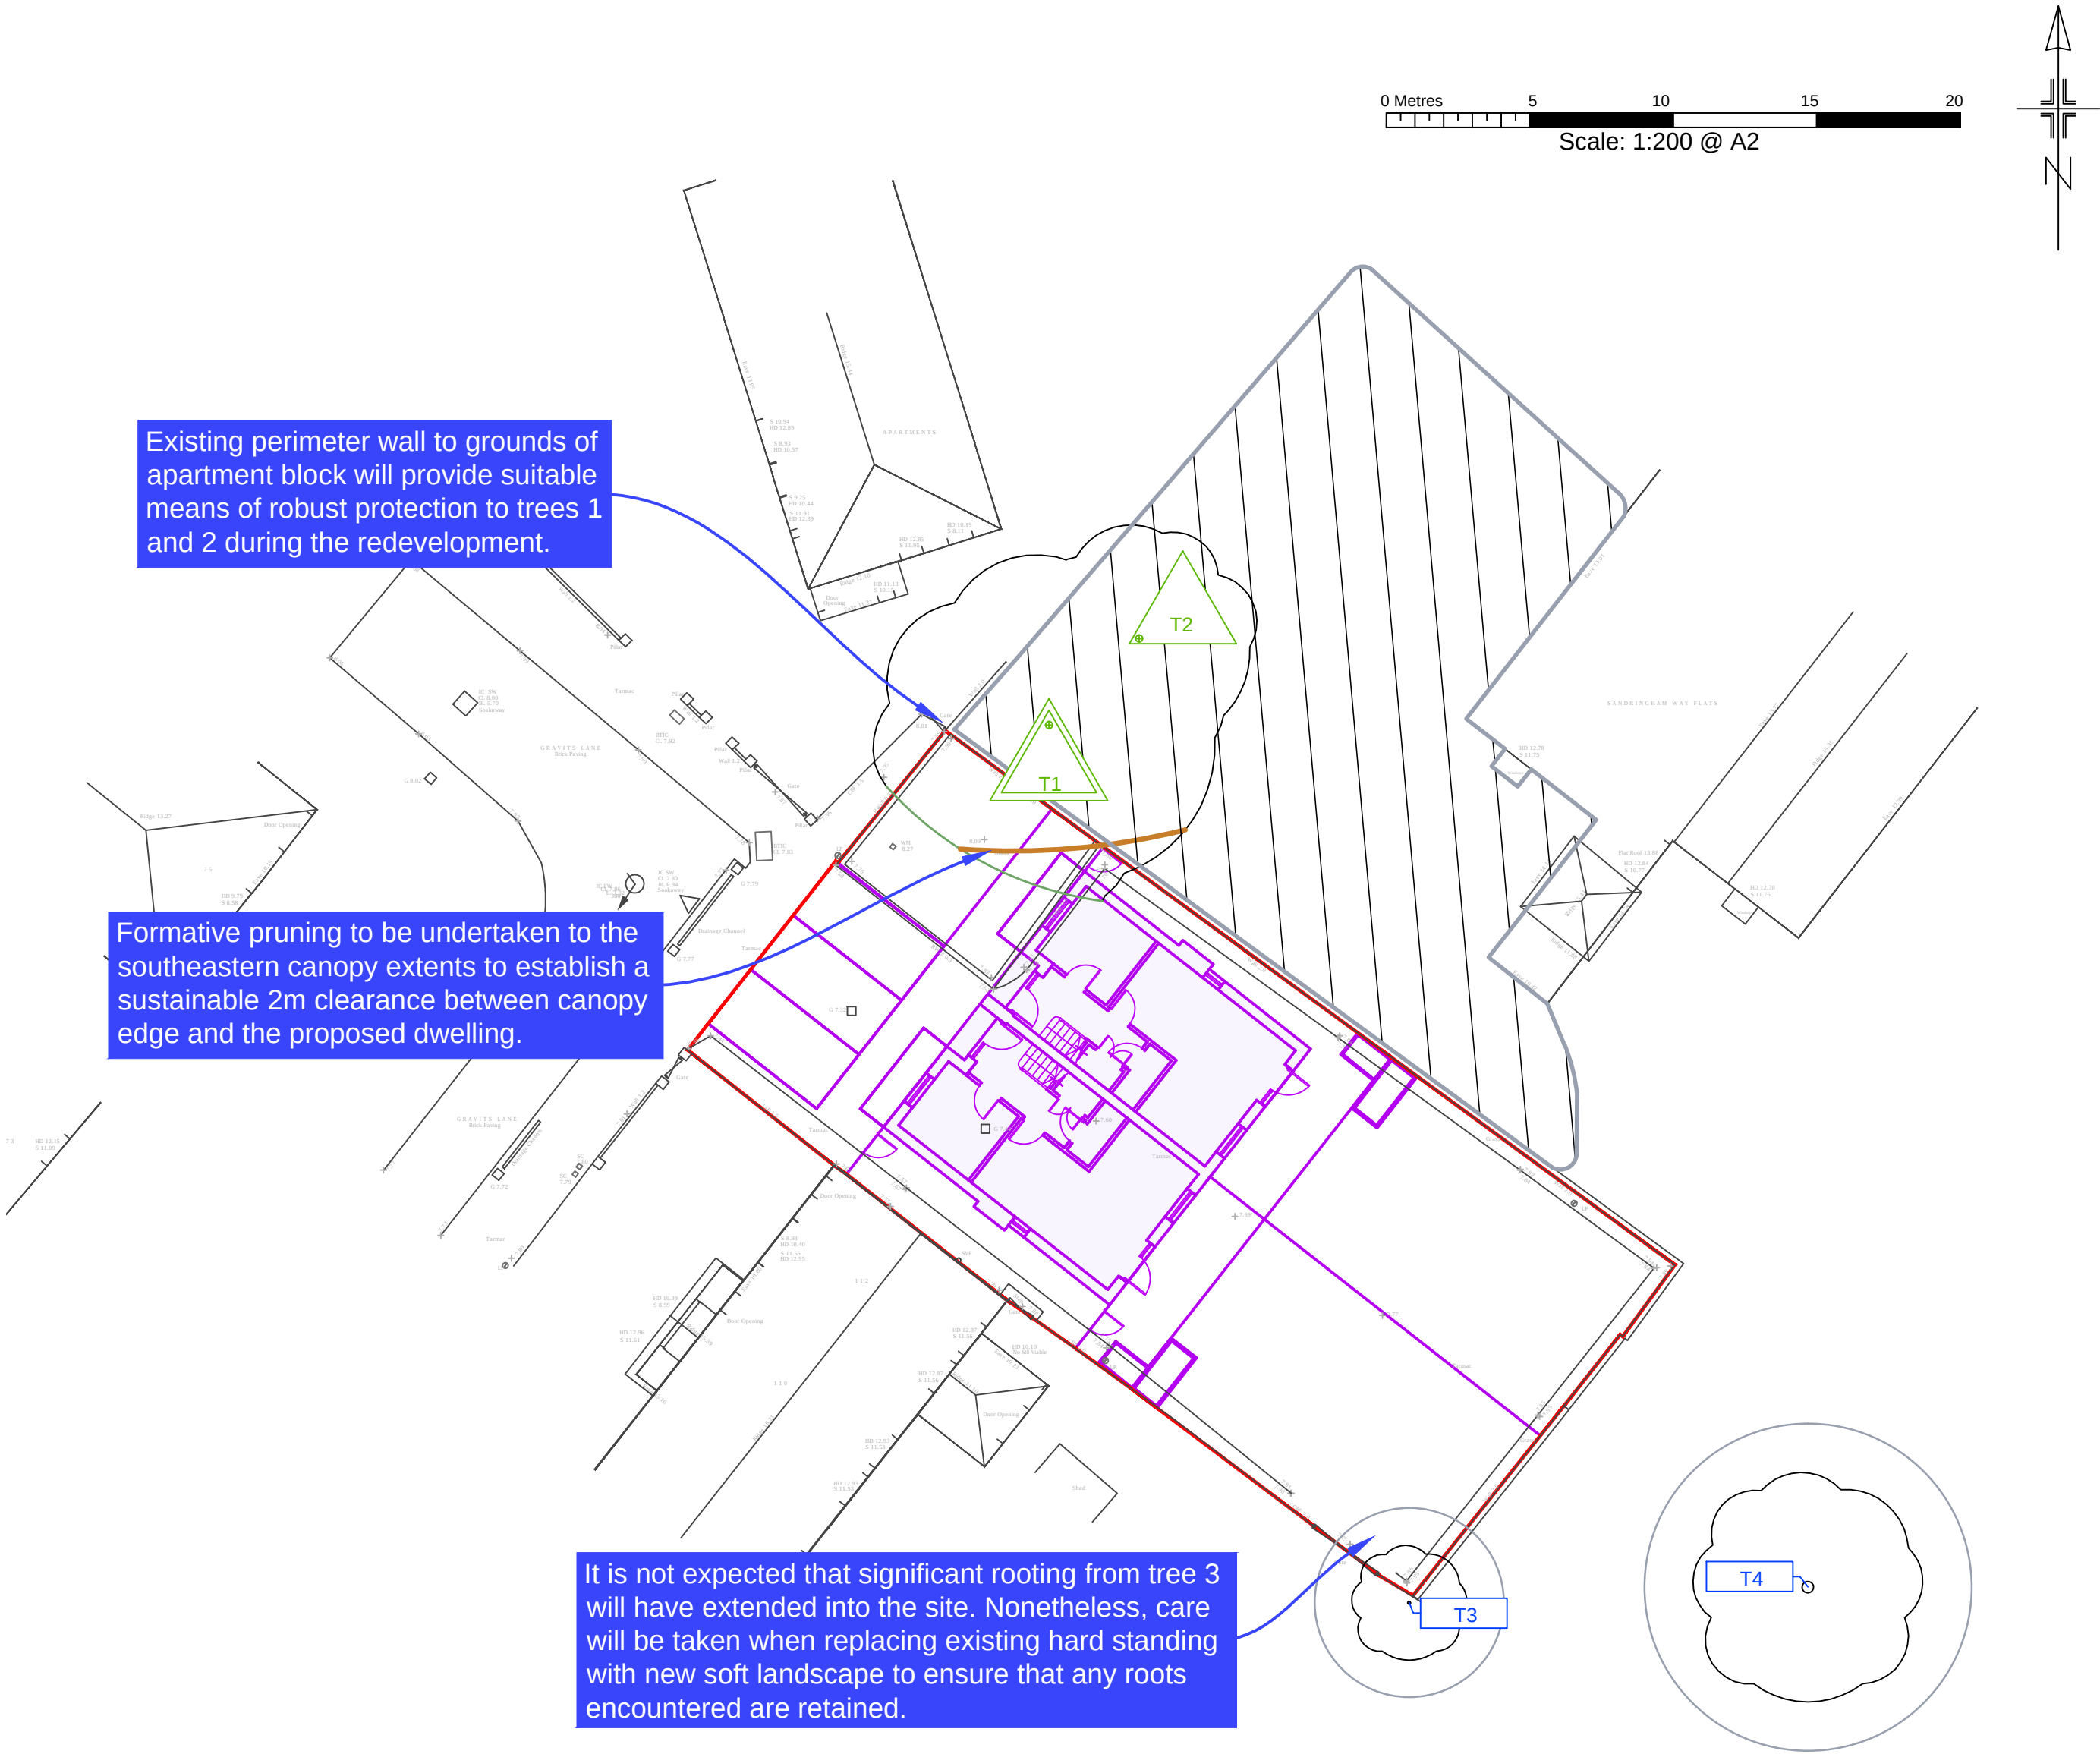

Tree protection plan
Location of trees, categorisation & protection/management proposals at Land adjacent to 112 Gravits Lane, Bognor Regis, West Sussex

Permission is granted to scale from this drawing for Local Authority Planning Approval purposes relating to tree protection measures only. Where applicable this drawing is to be read in conjunction with the arboricultural report. This drawing is the copyright of Barrell Tree Consultancy 2017. ©

This drawing to be reproduced in colour only.

Barrell Plan Ref: 17056-BT1

Provided Plan Refs: ENC-090816-3W2AR1 Rev 1-060916 & x - Proposed site Gravits Lane.dwg



Field House, Fordingbridge Business Park,
Ashford Road, Fordingbridge SP6 1BY
Tel: 01425 651470 Fax: 01425 653449
www.barrelltreecare.co.uk