


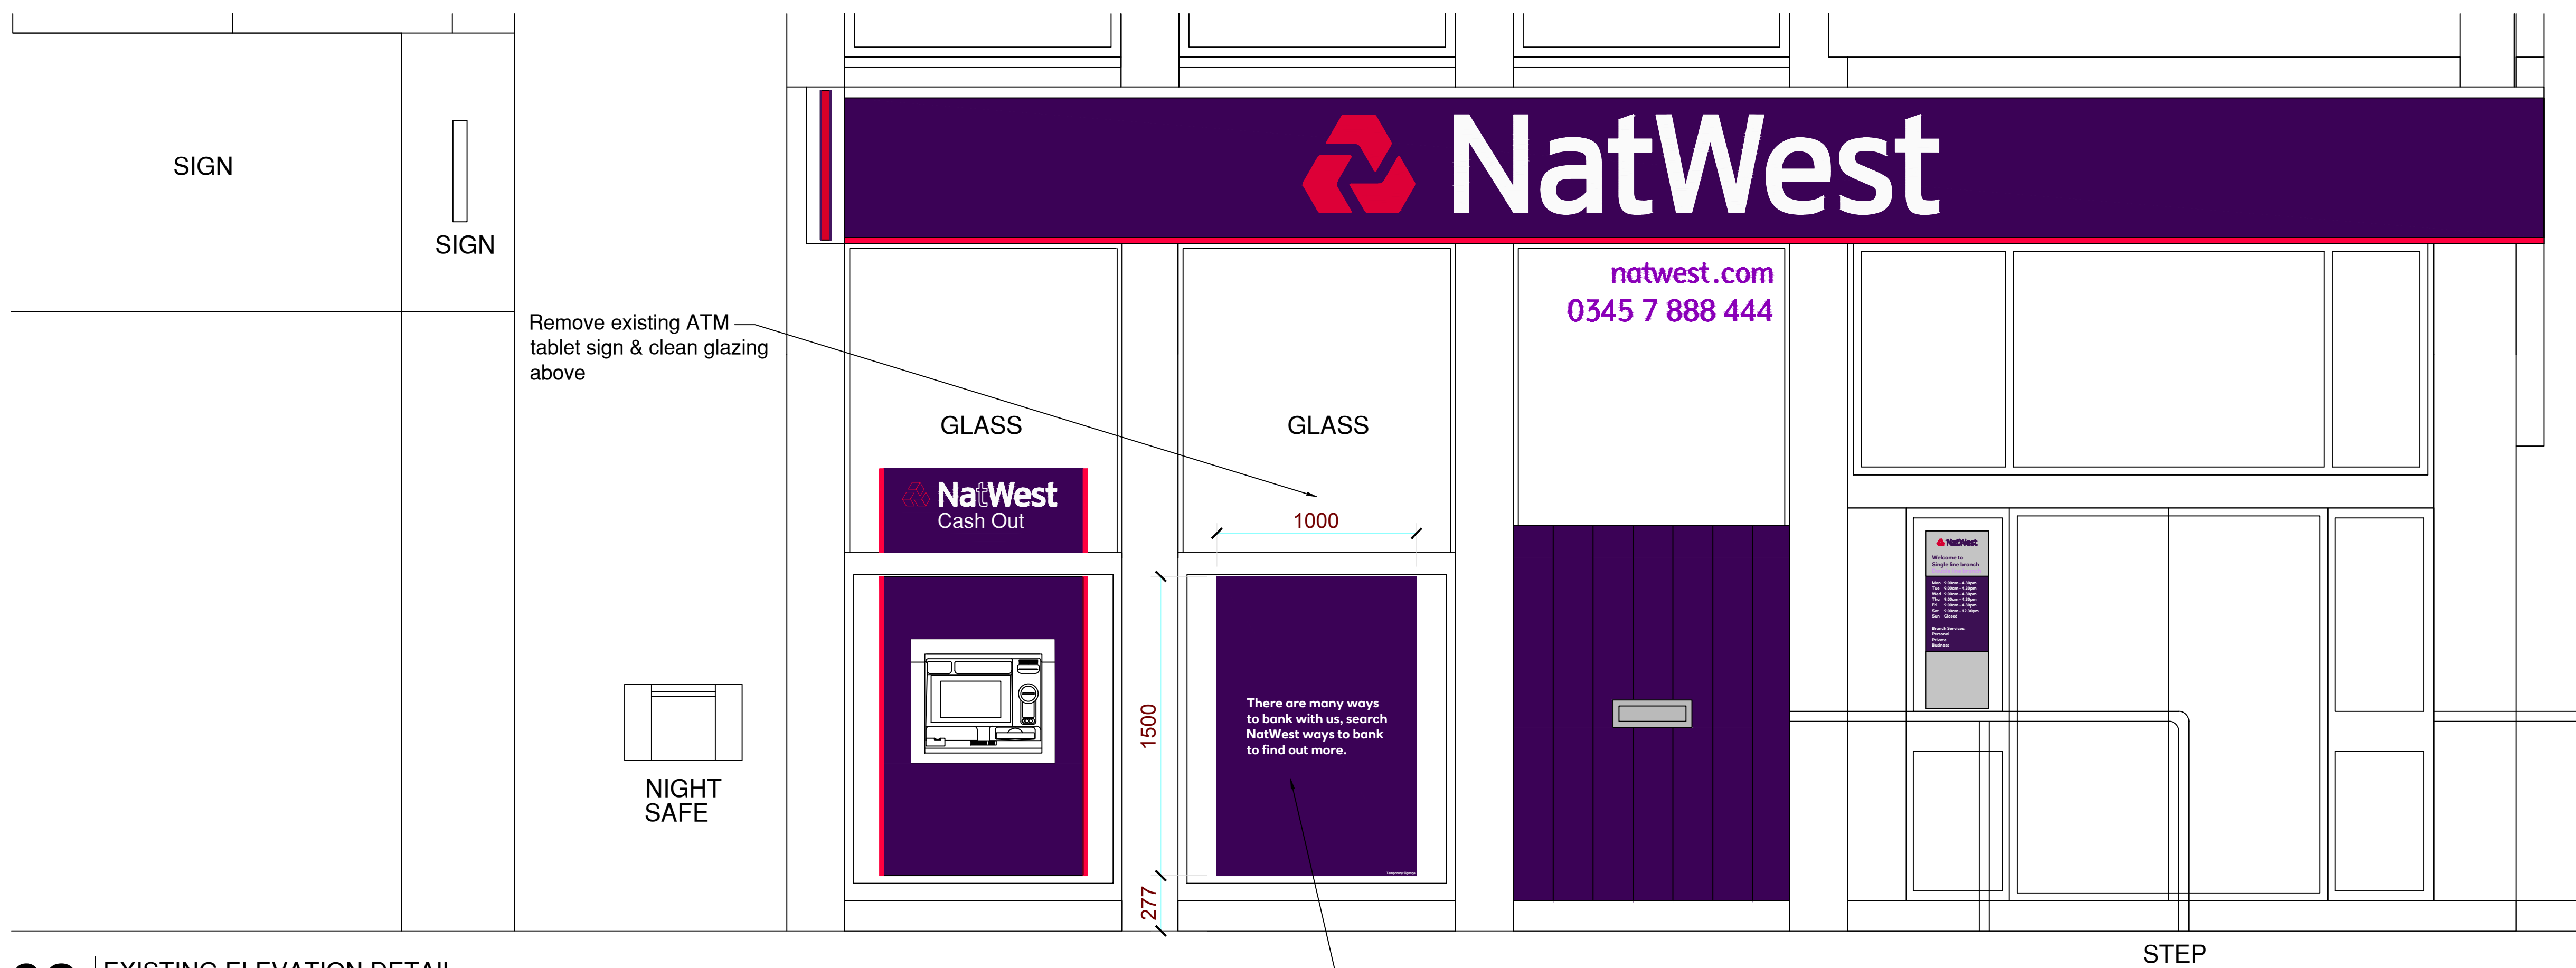

Group Property

Notes:

This drawing is the copyright and property of The Royal Bank of Scotland plc.
It must not be copied or published without written consent.

Please refer to figured dimensions.

SPACE-INVADER

Address: Cavendish House, Cross Street, Sale, M33 7BU
Tel: +44(0)161 926 6000
Web: www.spaceinvaderdesign.co.uk

STYLES&WOOD
INTEGRATED PROPERTY SERVICES

[illegible]

project BOGNOR REGIS
60 HIGH STREET, BOGNOR REGIS
PO21 1FB

title
PROJECT OPTIMISATION
ATM SET OUT DETAILS
AS PROPOSED

scale 1:50 & 1:20 @ A1

drn	chk	app
LW	NJL	
date	date	date
05.02.19	05.02.19	

consultants' drawing number	SID00231 -062
-----------------------------	---------------



rbs drawing number

/