



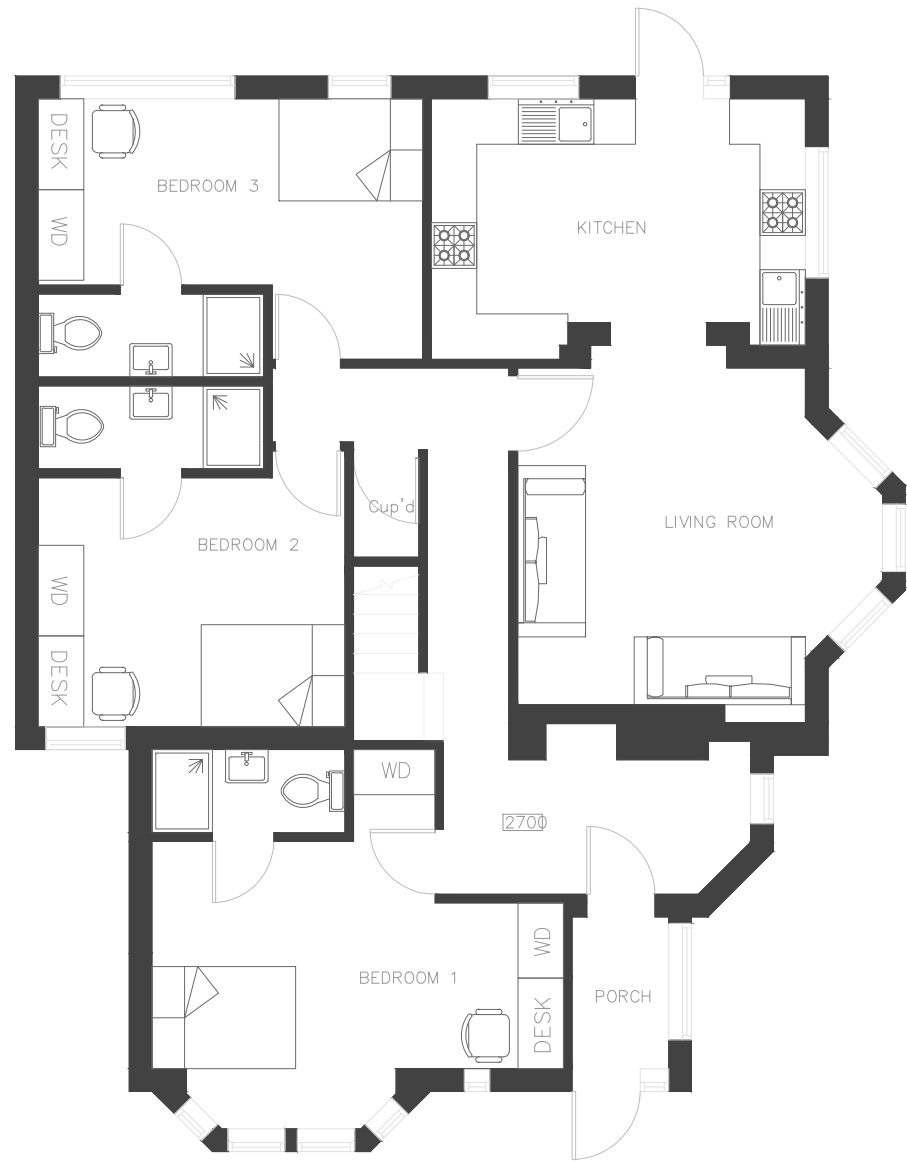

PROPOSED GROUND FLOOR PLAN

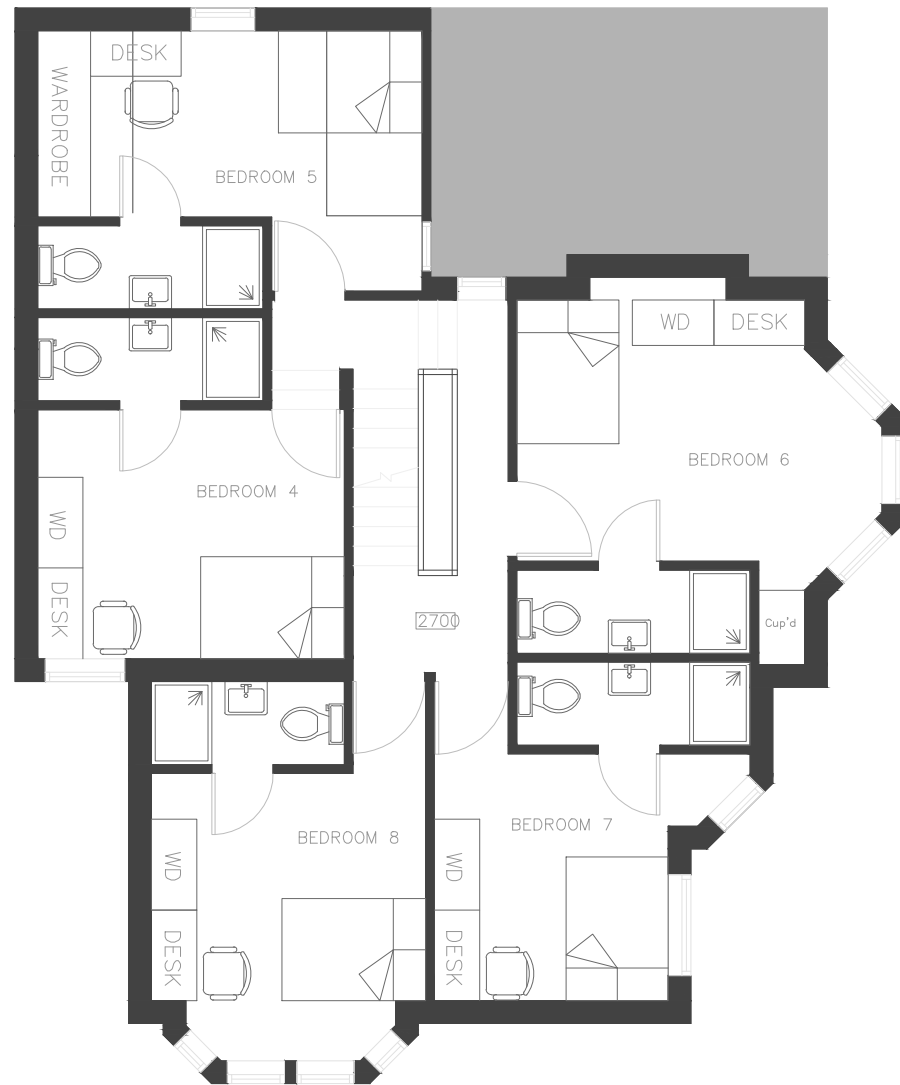

PROPOSED FIRST FLOOR PLAN



**REVISIONS**  
All dimensions and particulars are to be checked on site before work commences and any discrepancy to be reported to Hughes Jay & Panter Ltd.



hughes jay & panter ltd  
chartered surveyors & property consultants

Grove House  
64 Sutton Grove  
Sutton, Surrey, SM1 4LP

Tel: 020 8661 2228  
Fax: 020 8661 7551  
mail@hjpssurveyors.com  
www.hjpssurveyors.com

Operating throughout the UK  
from London & West Sussex

e-mail: mail@hjpssurveyors.com website: www.hjpssurveyors.com

Project  
**HMO**  
**120 Victoria Drive**  
**Bognor Regis**  
**P021 2EJ**

Drawing

Proposed Ground And First Floor

|                                    |                    |
|------------------------------------|--------------------|
| Job Number                         | Drawing Number     |
| <b>5322</b>                        | <b>05</b>          |
| Drawn<br>KB                        | Computer Reference |
| Date<br>Jan 2022                   | Scale<br>1:100@A1  |
| Client<br><b>Reynolds &amp; Co</b> |                    |