



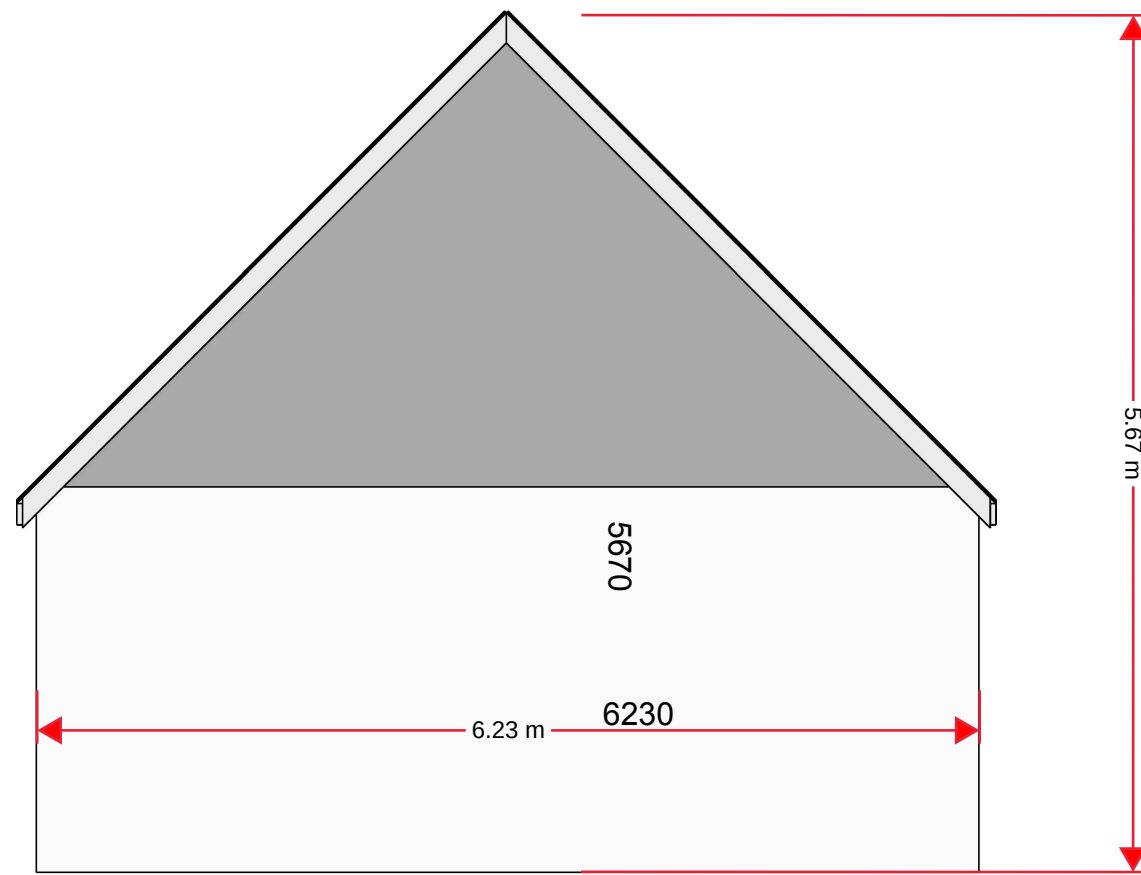

Side Elevation

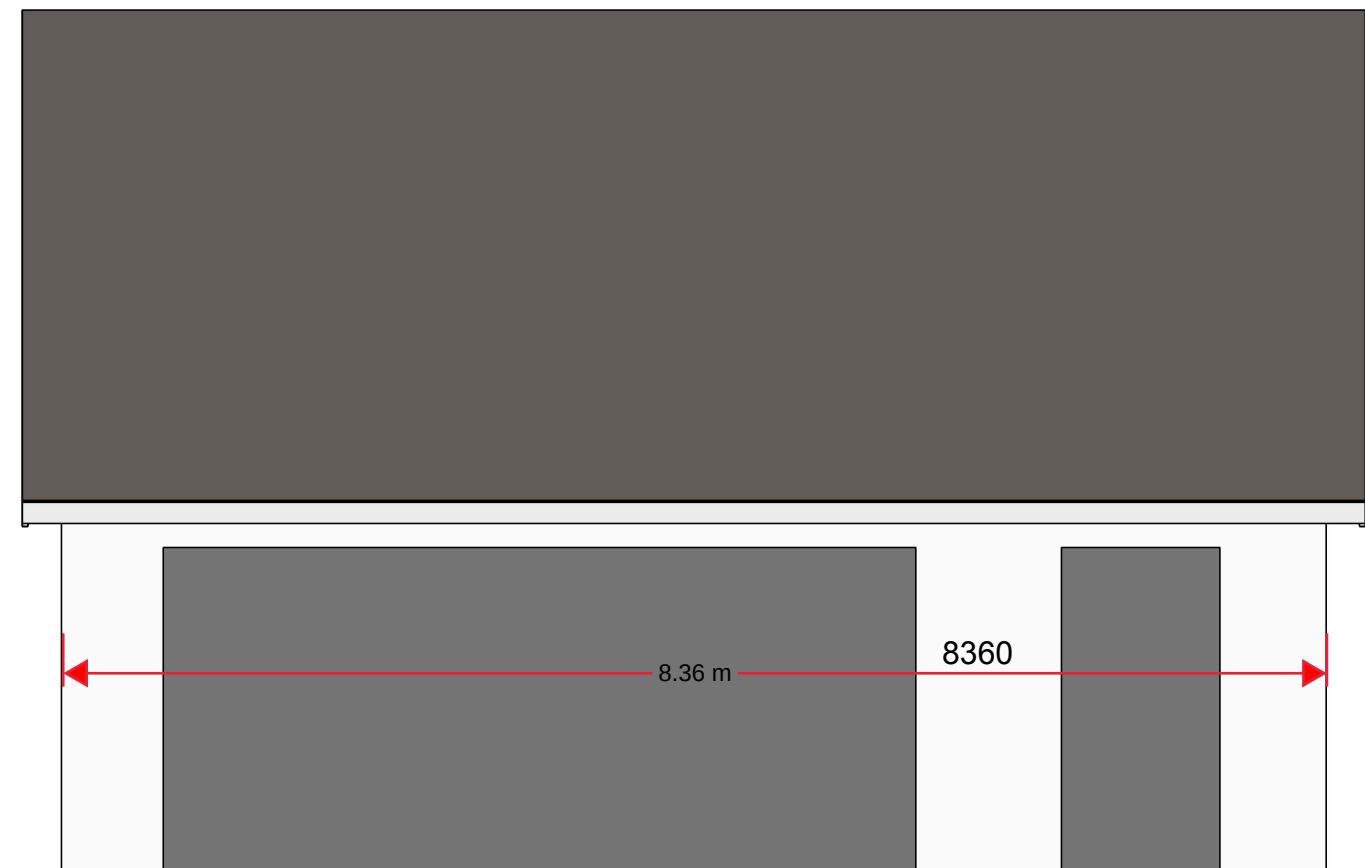

Front Elevation

Scale 1:50
DOUBLE GARAGE WITH UTILITY ROOM,
GABLE ROOF AND ACCESS TO THE EAVES