


LEGEND

- SAFETY LIGHTING
- SMOKE DETECTOR
- INTERNALLY ILLUMINATED FIRE ESCAPE SIGN (BS 5266)
- ESCAPE ROUTES
- DISABLE WC PANIC ATTACK
- FIRE ALARM CALL POINT
- CONTROL PANEL SOUNDERS

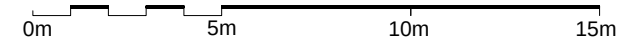

PROPOSED GROUND FLOOR PLAN
SCALE: 1/200 @A3

REV. B	JAN. 20	NEW PROPOSAL STAIRCASE
REV. A	DEC. 19	FIRE ESCAPE

THE CONTENTS OF THIS PLAN INCLUDING THE PRINTED NOTES ARE COPYRIGHT AND REPRODUCTION IN WHOLE OR PART IS NOT PERMITTED WITHOUT PRIOR CONSENT OF ANVA ARCHITECTURAL, ENGINEERING AND LICENSING IN WRITING.

**9-11 WATER TOWER BUILDING
LONDON ROAD
BOGNOR REGIS
PO21 1PN**

**PROPOSED
- GROUND FLOOR PLAN**

SCALE: 1/200	REF. NO : 077.19/06
DATE: SEP. 2019	DRG BY: A.AY

anva architectural,
engineering and licensing
P.O. BOX 1827
ILFORD. IG2 7WJ
TEL: 020 8599 5036 FAX: 020 8586 4401
MOBILE: 077 10942923 / 079 30407212
E-MAIL: info@a-anva.co.uk