

Composite Door Quotation

Customer	Rhodes 2 Renovations
Date	21/01/2021
Project	23 Mead Lane

2 Bed Unit

Measurements

Overall Width:	950mm
Overall Height:	2700mm Includes sills and addons if selected (exc. 2670mm)
Top Box Drop:	600mm
Door Width:	950mm
Door Height:	2100mm

Door

Range:	Traditional
Style:	Rufford
Laminated Glass:	No
External Door Colour:	Black Brown RAL 8022
Internal Door Colour:	White
Secured By Design:	No
Opening Direction:	Open In
Hinge Side:	Hinge Left

Frame


Frame Style:	Toplight - Integrated
Profile:	Sculptured Outer
External Frame Colour:	White Foil
Internal Frame Colour:	White Foil
Threshold:	Aluminium AM370 (open in)
Sill:	White Foil 150mm
Drainage:	Bottom (Concealed)
Door Drip:	Black Brown RAL 8022

Side Panels & Top Light


Top Glass:	Satin Toughened
------------	-----------------

Hardware

Hardware Colour:	Chrome
Handle:	Balmoral Lever Lever
Hinge:	Solid Core Adjustable Hinge White
Lock:	Yale Lockmaster
Cylinder:	Ution WXM 3* PLUS Key-Key with 3 keys
Security Chain:	None
Letterbox:	Chrome Letterplate (Mid - Centre)
Letterbox Cowl:	No
Knocker:	None
Spy Hole:	None

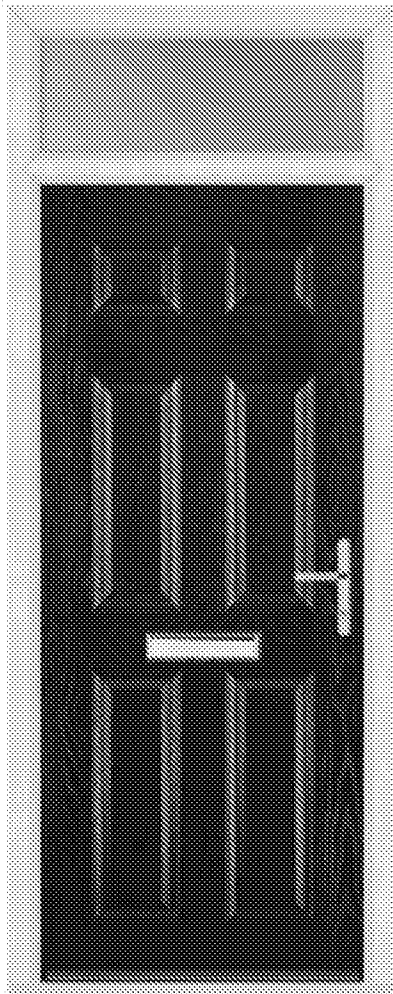

3 Bed Unit

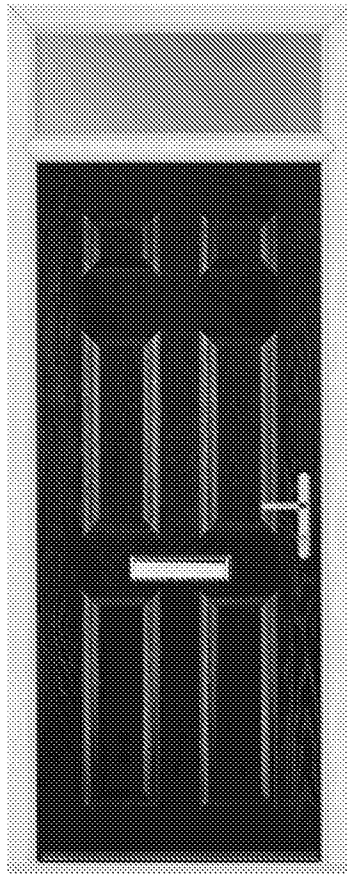

Measurements

Overall Width:	1000mm
Overall Height:	2300mm includes sills and add-ons if selected (exc: 2270mm)
Top Box Drop:	300mm
Door Width:	1000mm
Door Height:	2000mm

Door

Range:	Traditional
Style:	Rufford
Laminated Glass:	No
External Door Colour:	Black Brown RAL 8022
Internal Door Colour:	White
Secured By Design:	No
Opening Direction:	Open In
Hinge Side:	Hinge Left

Frame

Frame Style:	Toplight - Integrated
Profile:	Sculptured Outer
External Frame Colour:	White Foil
Internal Frame Colour:	White Foil
Threshold:	Aluminium AM370 (open in)
Sill:	White Foil 150mm
Drainage:	Bottom (Concealed)
Door Drip:	Black Brown RAL 8022


Side Panels & Top Light

Top Glass:	Satin Toughened
-------------------	-----------------

Hardware

Hardware Colour:	Chrome
Handle:	Balmoral Lever Lever
Hinge:	Solid Core Adjustable Hinge White
Lock:	Yale Lockmaster
Cylinder:	Ultion WXM 3* PLUS Key-Key with 3 keys
Security Chain:	None
Letterbox:	Chrome Letterplate (Mid - Centre)
Letterbox Cowl:	No
Knocker:	None
Spy Hole:	None

1 Bed Unit

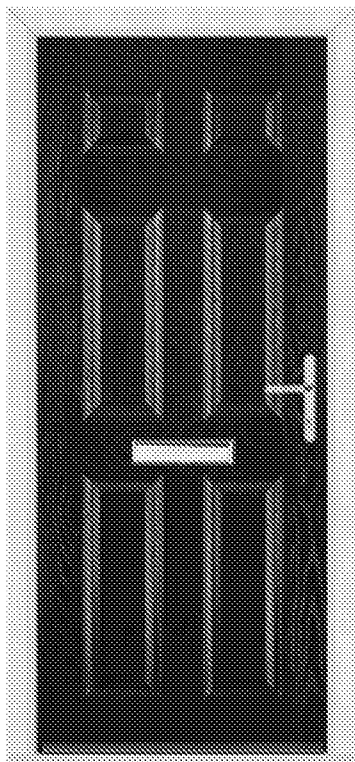

Measurements

Overall Width:	1000mm
Overall Height:	2100mm includes sills and addons if selected (exc: 2070mm)

Door

Range:	Traditional
Style:	Rufford
Laminated Glass:	No
External Door Colour:	Black Brown RAL 8022
Internal Door Colour:	White
Secured By Design:	No
Opening Direction:	Open In
Hinge Side:	Hinge Left

Frame

Frame Style:	Single
Profile:	Sculptured Outer
External Frame Colour:	White Foil
Internal Frame Colour:	White Foil
Threshold:	Aluminium AM37D (open in)
Sill:	White Foil 150mm
Drainage:	Bottom (Concealed)
Door Drip:	Black Brown RAL 8022

Hardware

Hardware Colour:	Chrome
Handle:	Balmoral Lever Lever
Hinge:	Solid Core Adjustable Hinge White
Lock:	Yale Lockmaster
Cylinder:	Ultron WXM 3* PLUS Key-Key with 3 keys
Security Chain:	None
Letterbox:	Chrome Letterplate (Mid - Centre)
Letterbox Cowl:	No
Knocker:	None
Spy Hole:	None

Please check carefully and sign before returning.

Signature _____ Print Name _____