






Scale Bar 1:50@A3

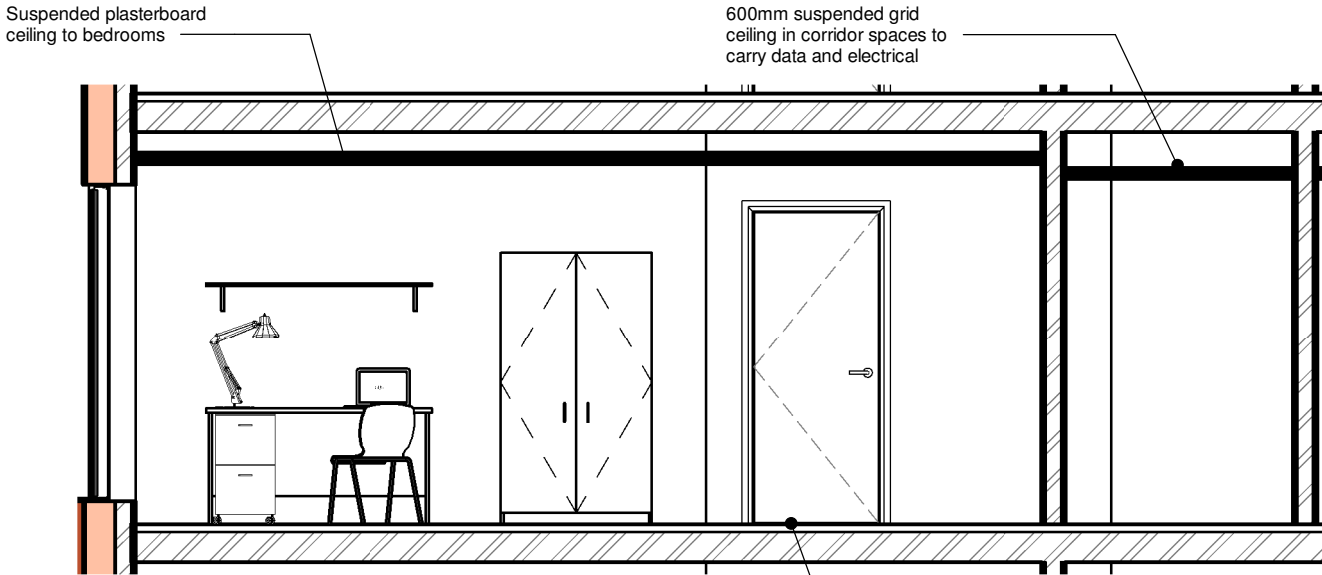


Typical Bedroom Section
1 : 50

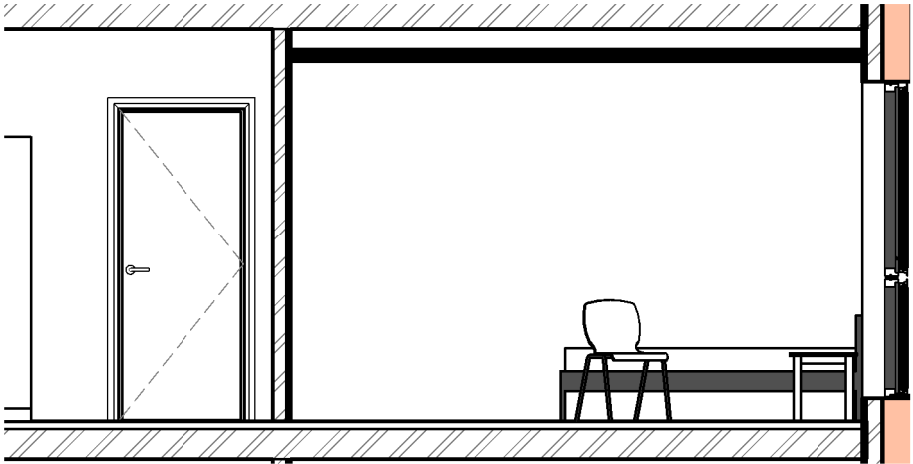

Typical Bedroom Section 2
1 : 50

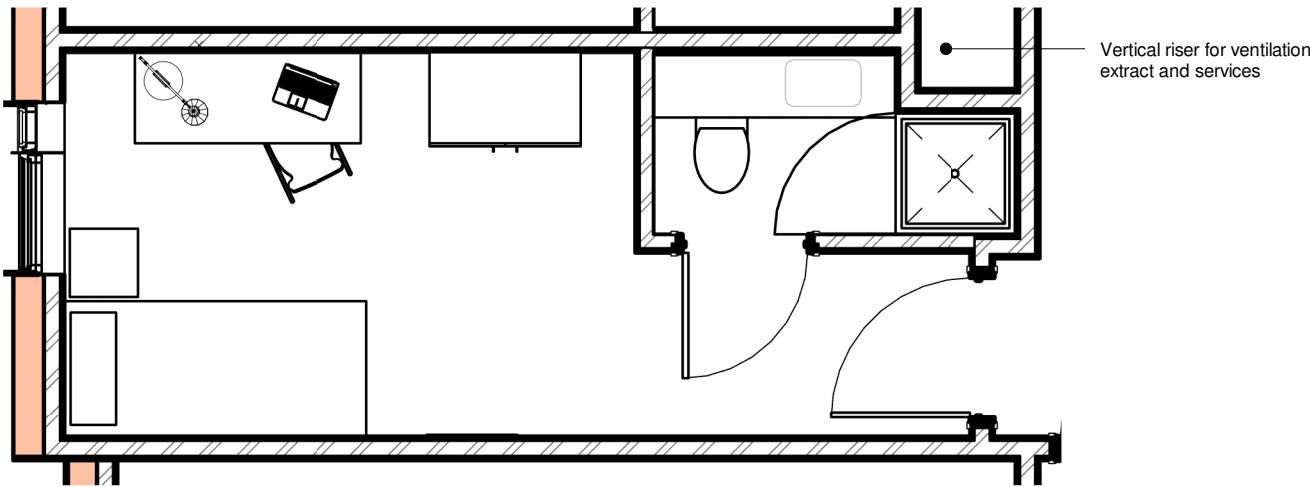

Typical Bedroom Layout
1 : 50

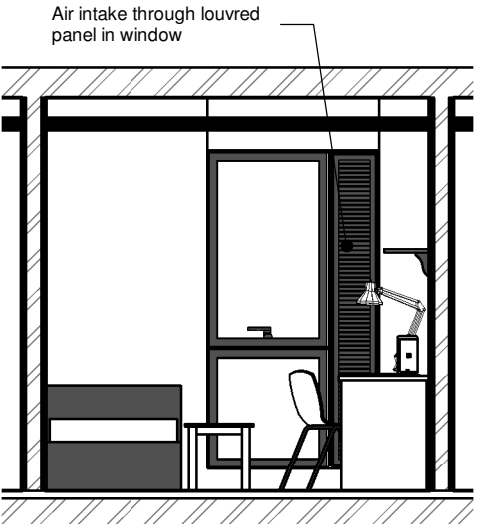

Typical Bedroom Section 3
1 : 50

Bedroom FF&E

- 900mm single bed with bedhead
- Bedside table
- Desk area at least 1500mm wide x 600mm deep
- 2 drawer fixed pedestal unit below desk
- Desk lamp
- Double Wardrobe with two drawers under 1000mm wide x 590mm deep x 1800mm high
- Desk chair
- Wall fixed bookshelves 1500mm width
- Full length mirror fixed to wall
- Double coat hook on back of bedroom door

Ensuite FF&E

- WC
- Wash hand basin 500mm x 420mm with cupboard under
- Min 800mm x 800mm shower enclosure with shelf and door/screen.
- Mirror and shaver light/point over wash hand basin
- Heated towel rail with timed booster
- Shelf
- Toilet roll holder
- Ceramic wall tiling to wet surfaces
- Double coat hook on back of ensuite door

P1	Drawing Issue	JL	DJS	27.01.2022
REV	DESCRIPTION	BY	CHK	DATE

Cover Storey
Architects

Cover Storey Architects LLP
Tel. 02392 006266
18 St Georges Avenue, Havant
info@coverstoreyarchitects.co.uk
PO9 2RX
www.coverstorey.co.uk

Project name: Vahnea Student Residences, Bognor Regis	Drawing name: Typical Bedroom Elevations	Scale @ A3: 1 : 50	Drawn / Checked: JAH / DJS	Date: 24/08/17	Status: PLANNING	Project No: 16102	Drawing No: P501	Revision: P1
--	---	-----------------------	-------------------------------	-------------------	---------------------	----------------------	---------------------	-----------------