




Cedar shingle pitched roof with exposed rafter feet supported on 150 x 150 mm softwood posts with close boarded cladding to two sides to offer some weather protection.

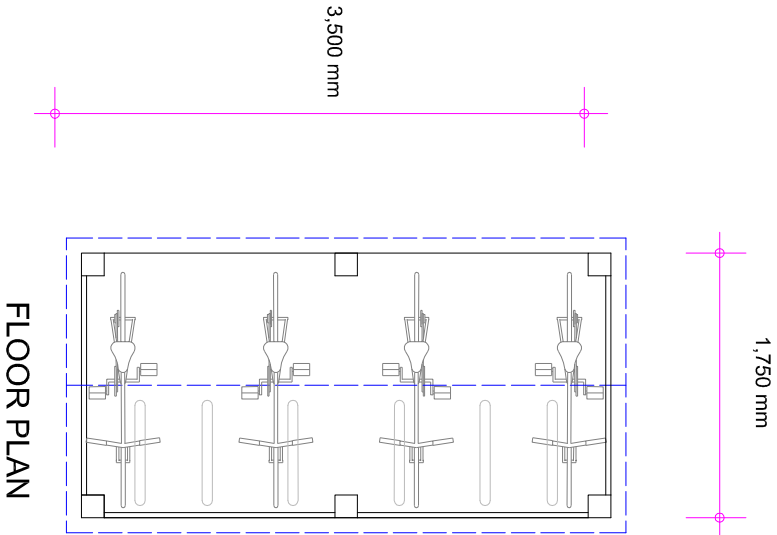


Galvanized steel tubular hoops
securely fixed to the ground to
allow cycles to be locked.

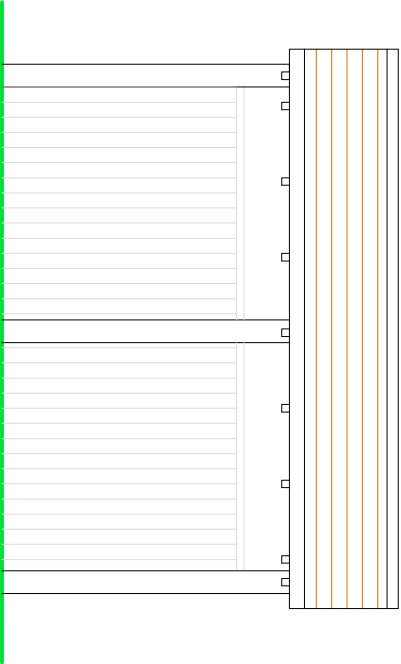


SIDE ELEVATION

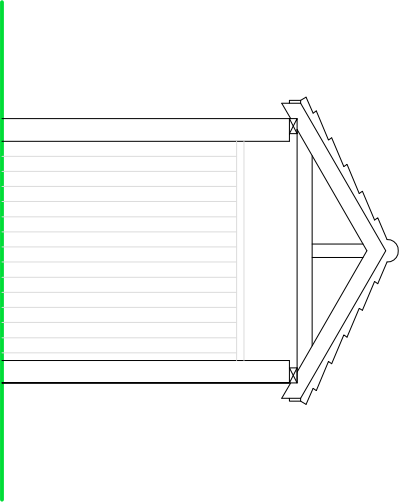


FRONT ELEVATION

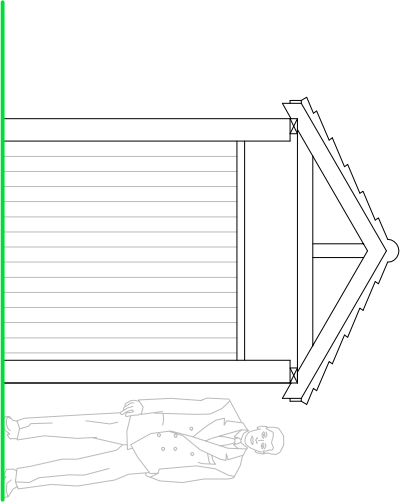

REAR ELEVATION

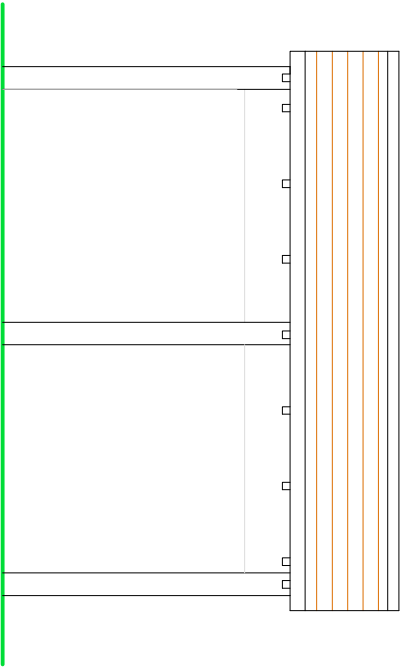

SIDE ELEVATION

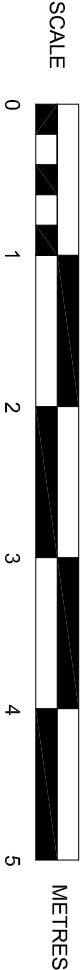

PROPOSED CYCLE STORAGE

SUSSEX BUILDING CONSULTANCY LIMITED	 LABC partner
99 VICTORIA DRIVE, BOGNOR REGIS, WEST SUSSEX.	
SCALE - 1/50 REV - DATE - 27/12/2021	3 NORTHCOTE ROAD BOGNOR REGIS PO21 3LZ TEL/FAX - (01243) 861379