


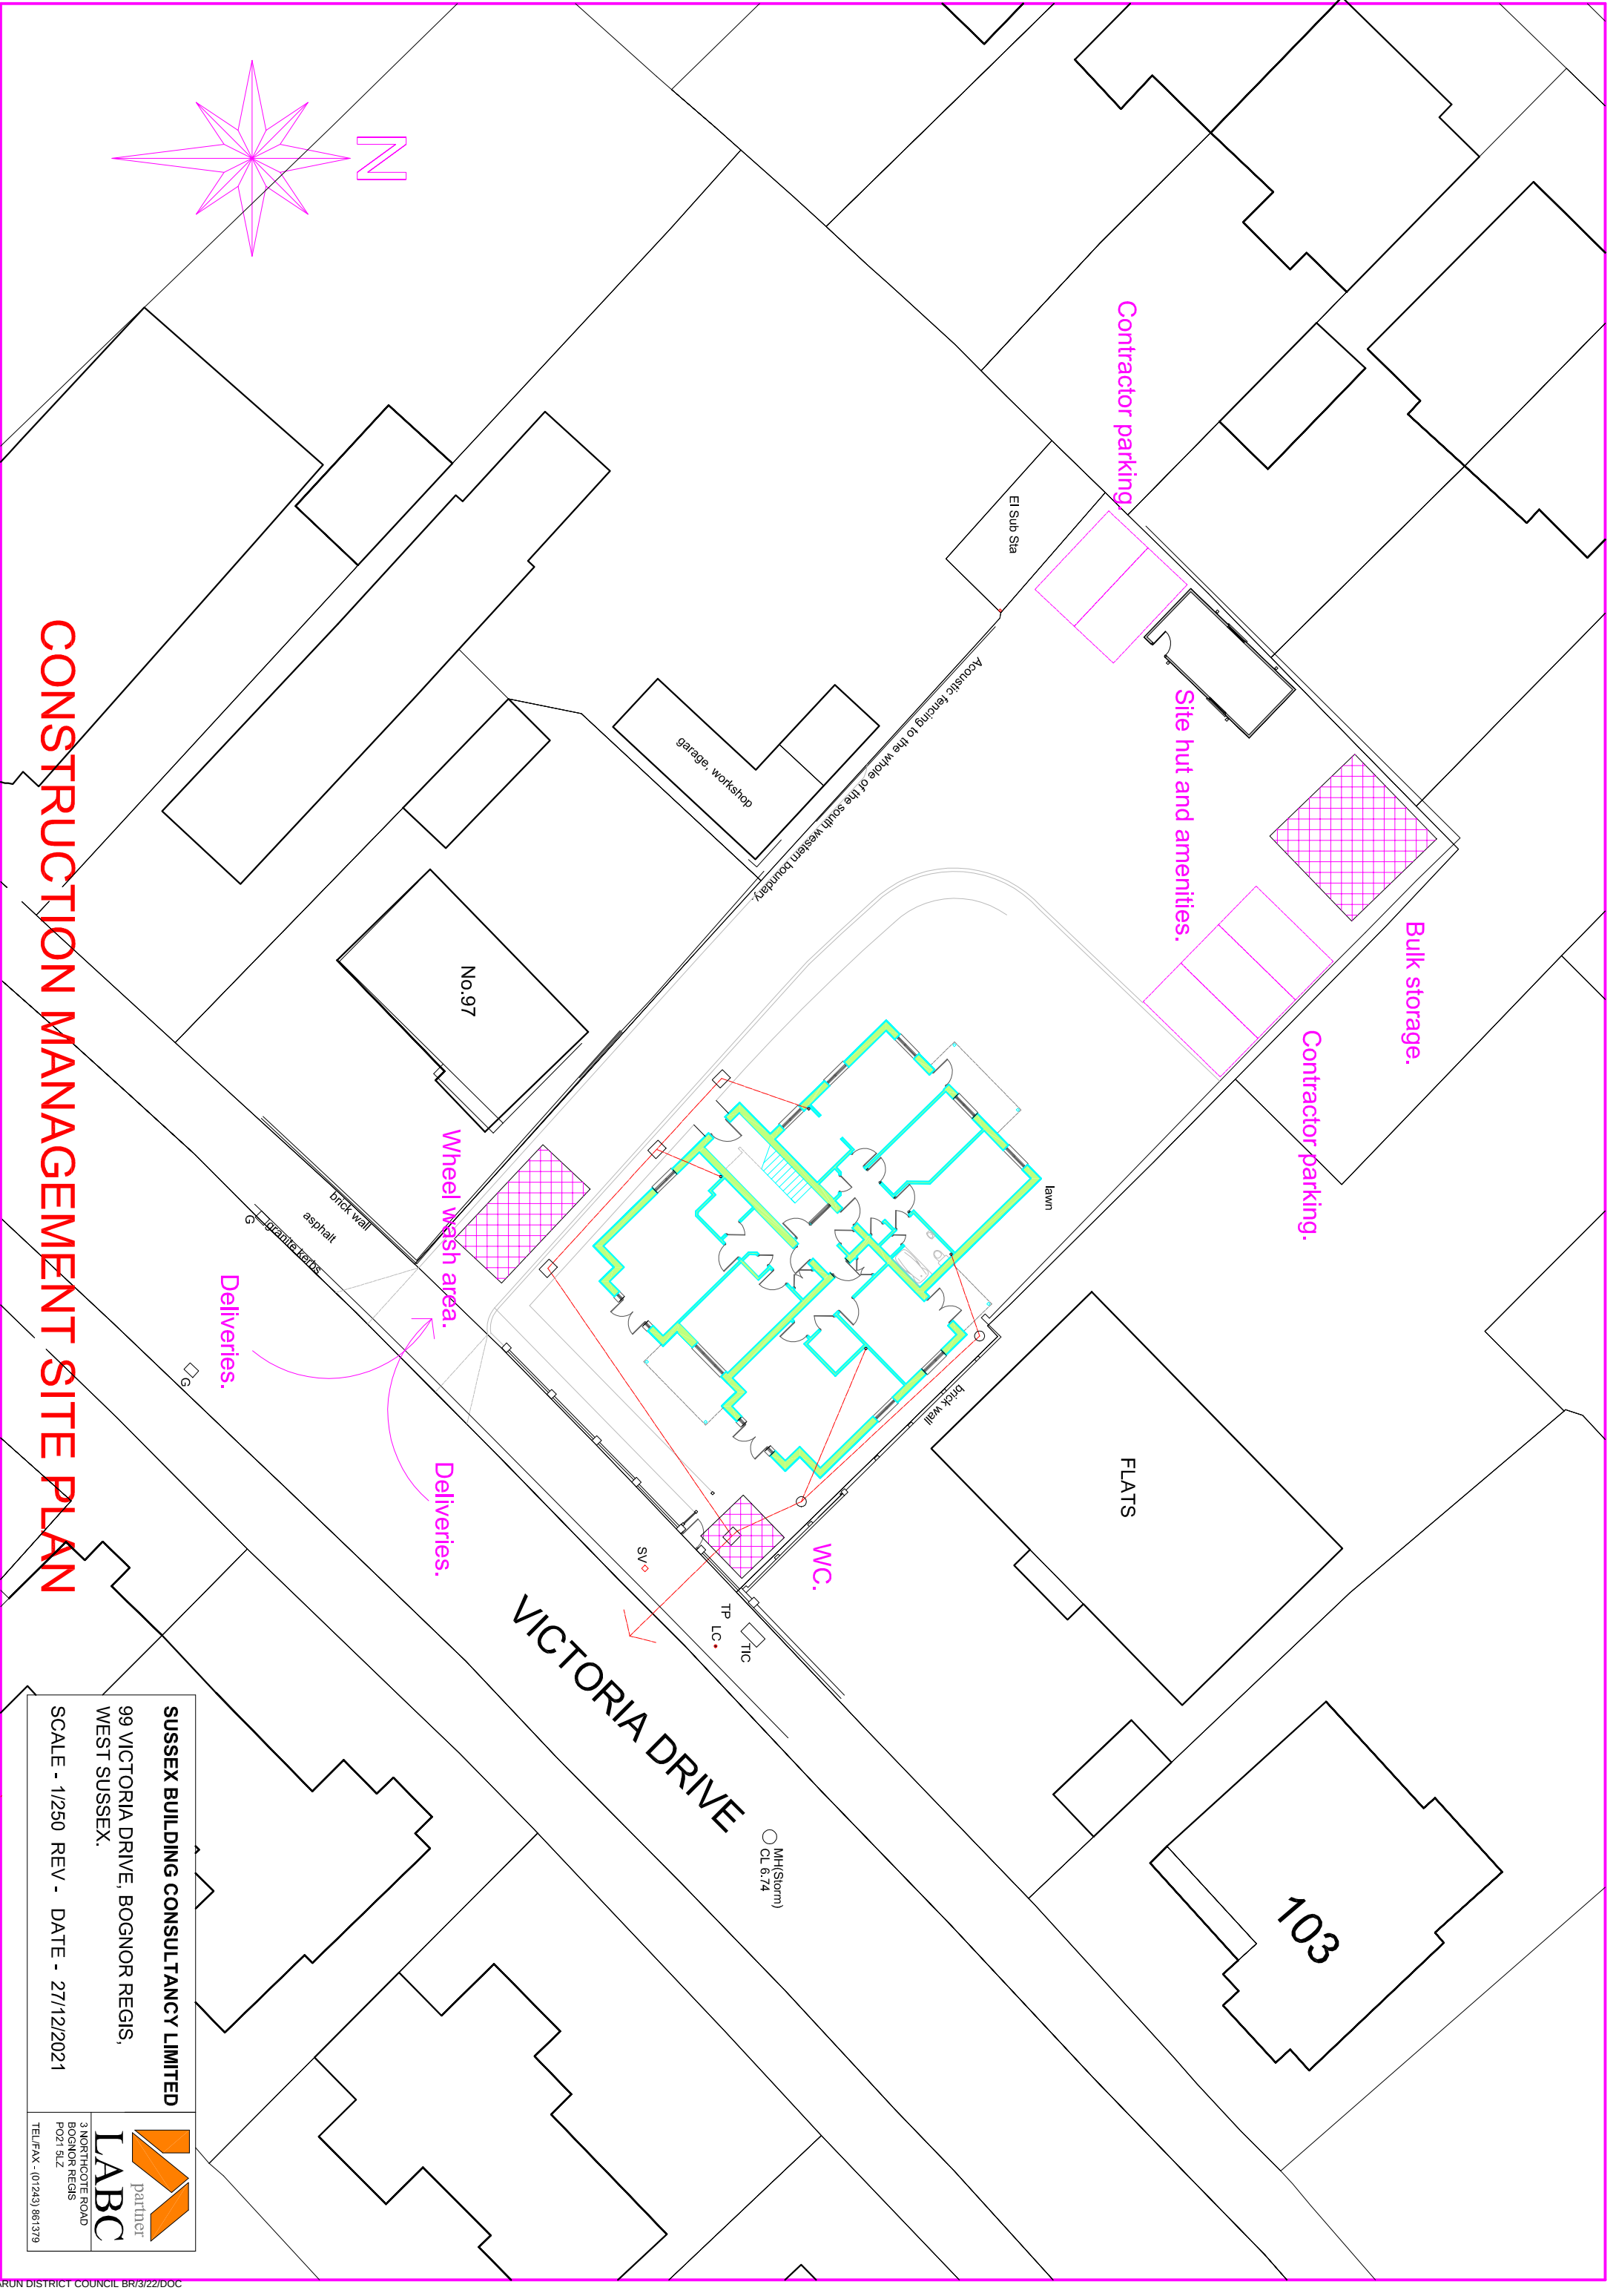

CONSTRUCTION MANAGEMENT SITE PLAN

SUSSEX BUILDING CONSULTANCY LIMITED

99 VICTORIA DRIVE, BOGNOR REGIS,
WEST SUSSEX.

SCALE - 1/1250 REV - DATE - 27/12/2021



partner
LABC

3 NORTHGOTE ROAD
BOGNOR REGIS
PO21 5LZ
TEL/FAX - (01243) 961379