


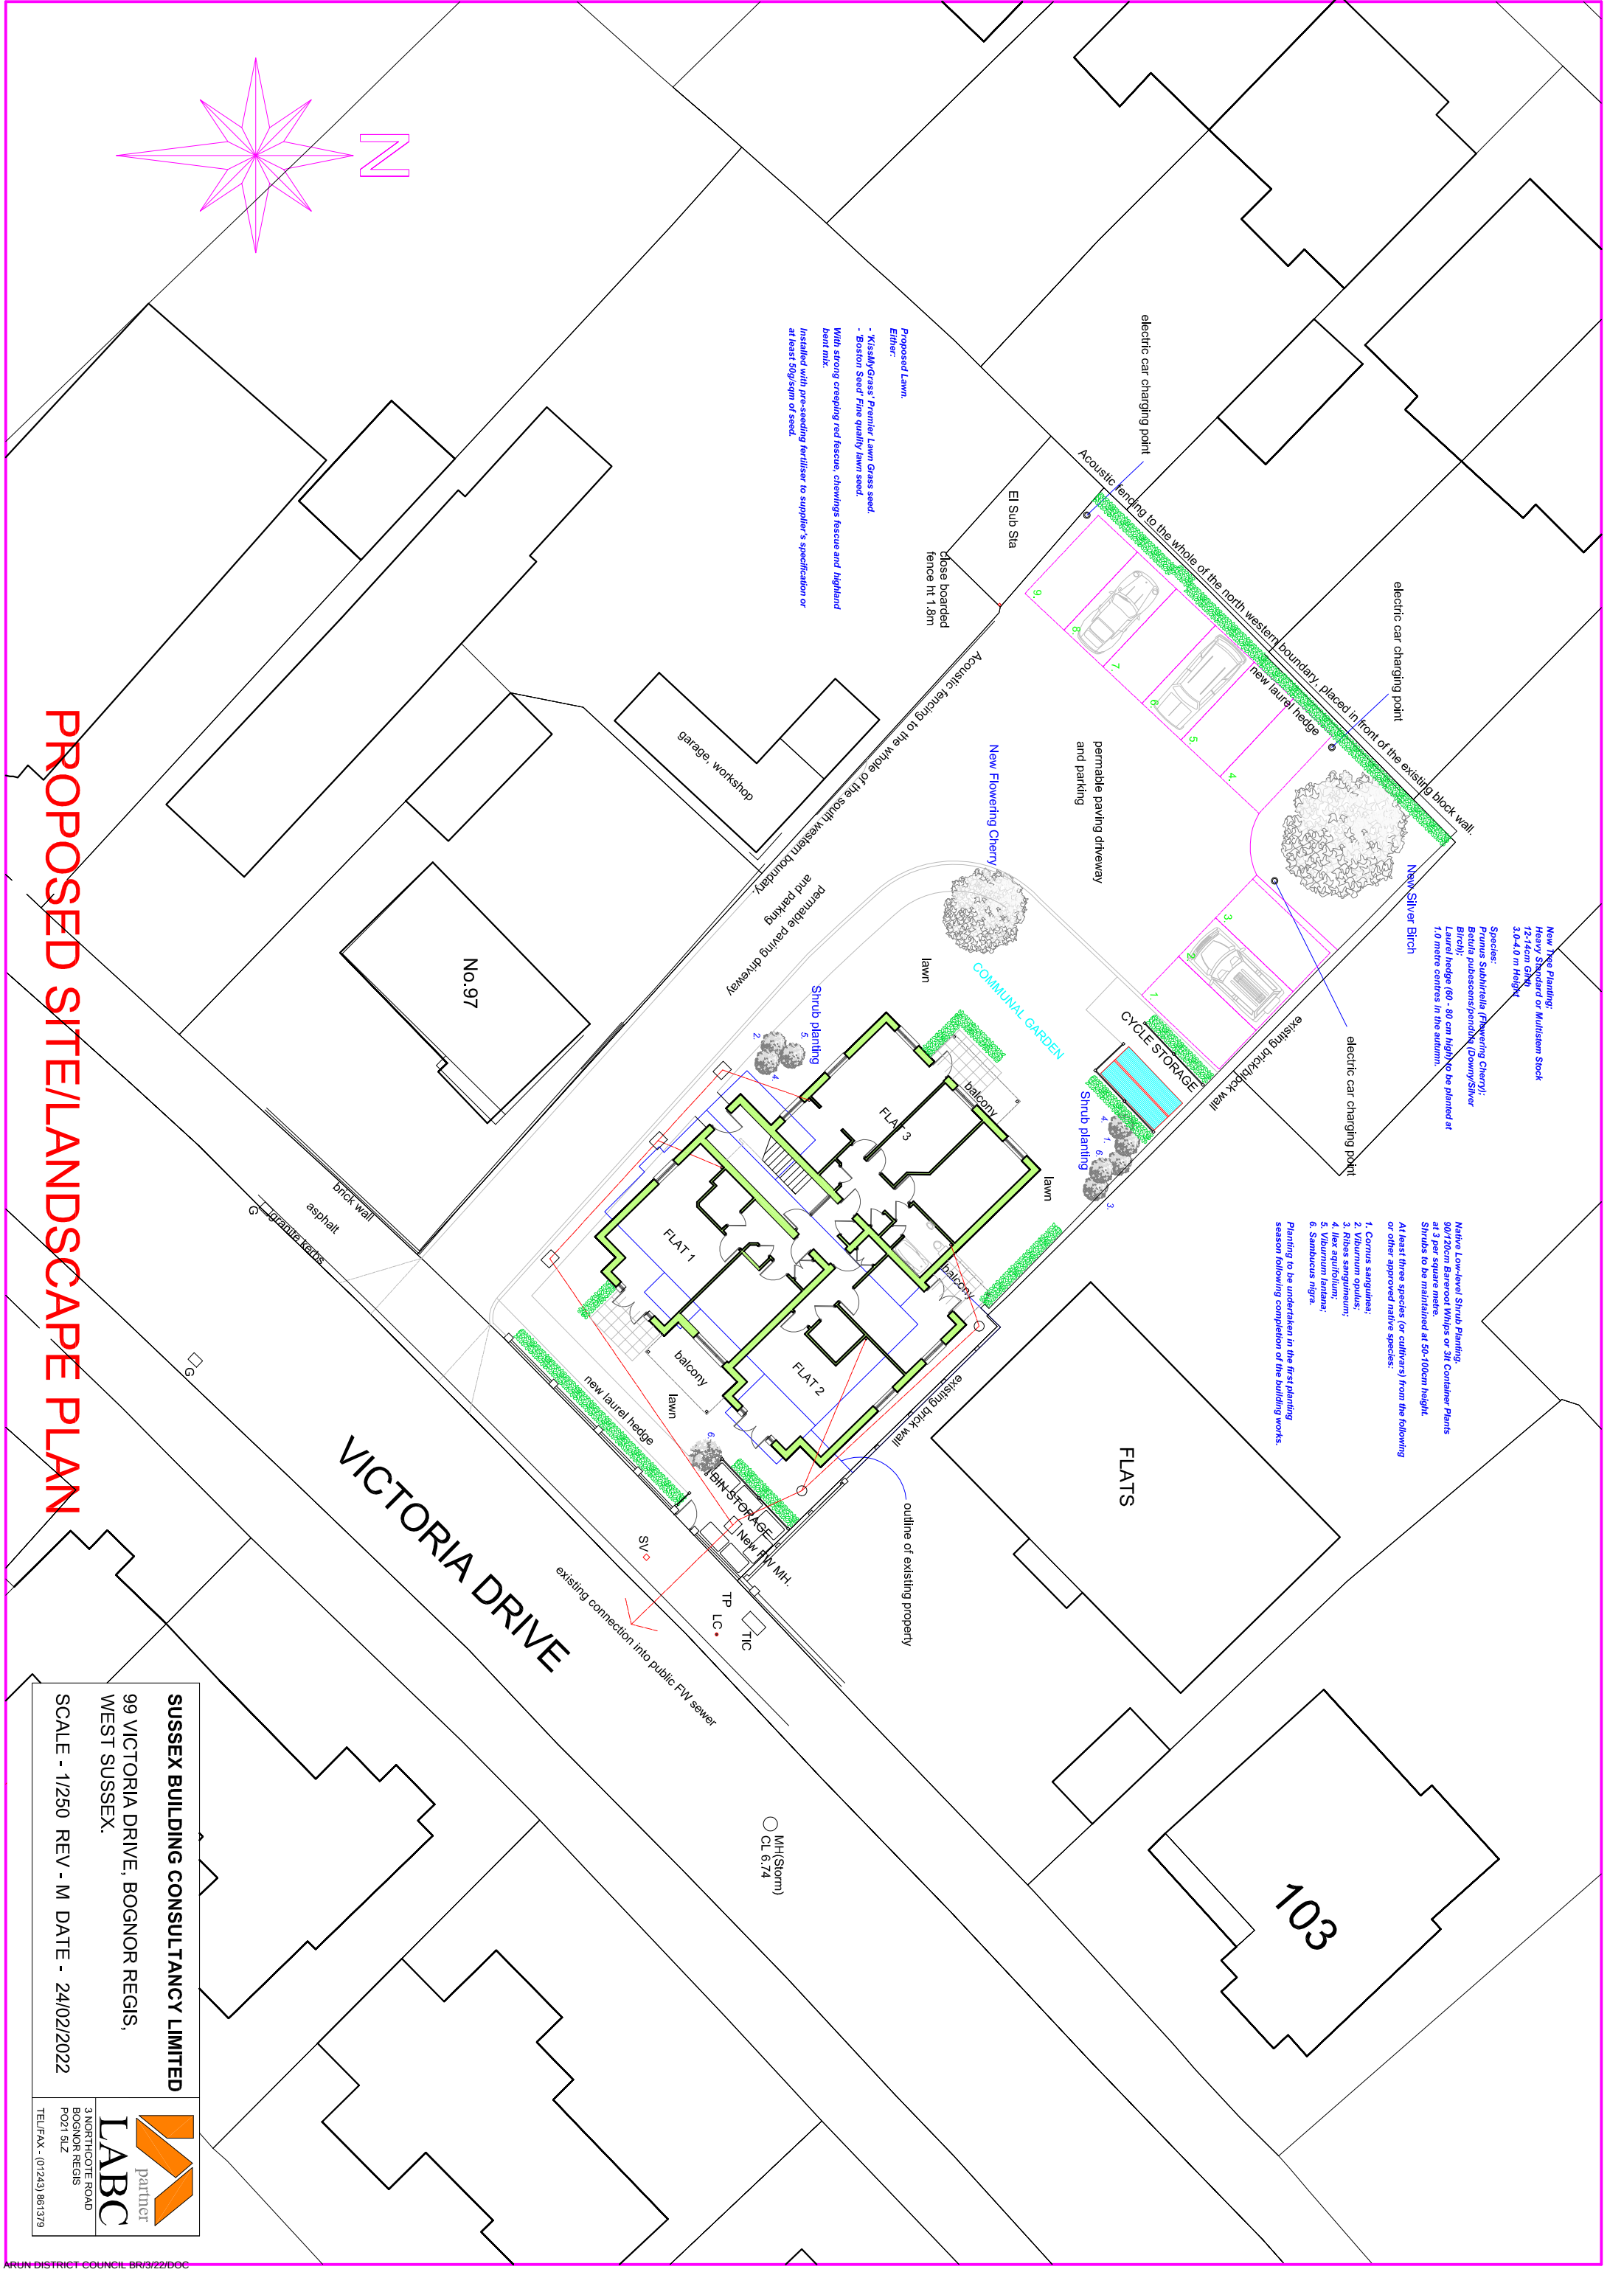

PROPOSED SITE/LANDSCAPE PLAN

SUSSEX BUILDING CONSULTANCY LIMITED

99 VICTORIA DRIVE, BOGNOR REGIS,
WEST SUSSEX.

SCALE - 1/250 REV - M DATE - 24/02/2022



partner
LABC

3 NORTHGOTE ROAD
BOGNOR REGIS
PO21 5LZ
TEL/FAX - (01243) 861379