



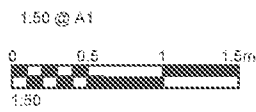

PROPOSED EAST ELEVATION
1:50

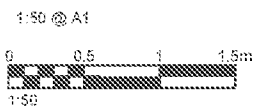


PROPOSED SOUTH ELEVATION
1:50



Replacement ADM Compliant Staircase

Enlarged Window

notes:

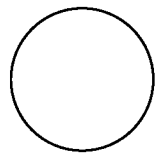

revisions:

A | 04/03/2020 | SCR | Updated to reflect planners comments


NOTE: The contractor is responsible for checking all site dimensions and levels. These should be checked prior to the ordering of any components and before the commencement of the works. All discrepancies should be brought to the attention of the Contract Administrator

Tommy
86 Annandale Ave
Bognor Regis

drawing information

title: Existing Elevations
(2 of 2)

status: Preliminary
date: January 2020
scale: 1:50@A1
drawn: SCR
chk'd: GR

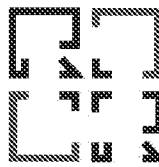

R & R DESIGN
STUDIO LTD

job: 1096 dwg: 1302 rev: A