



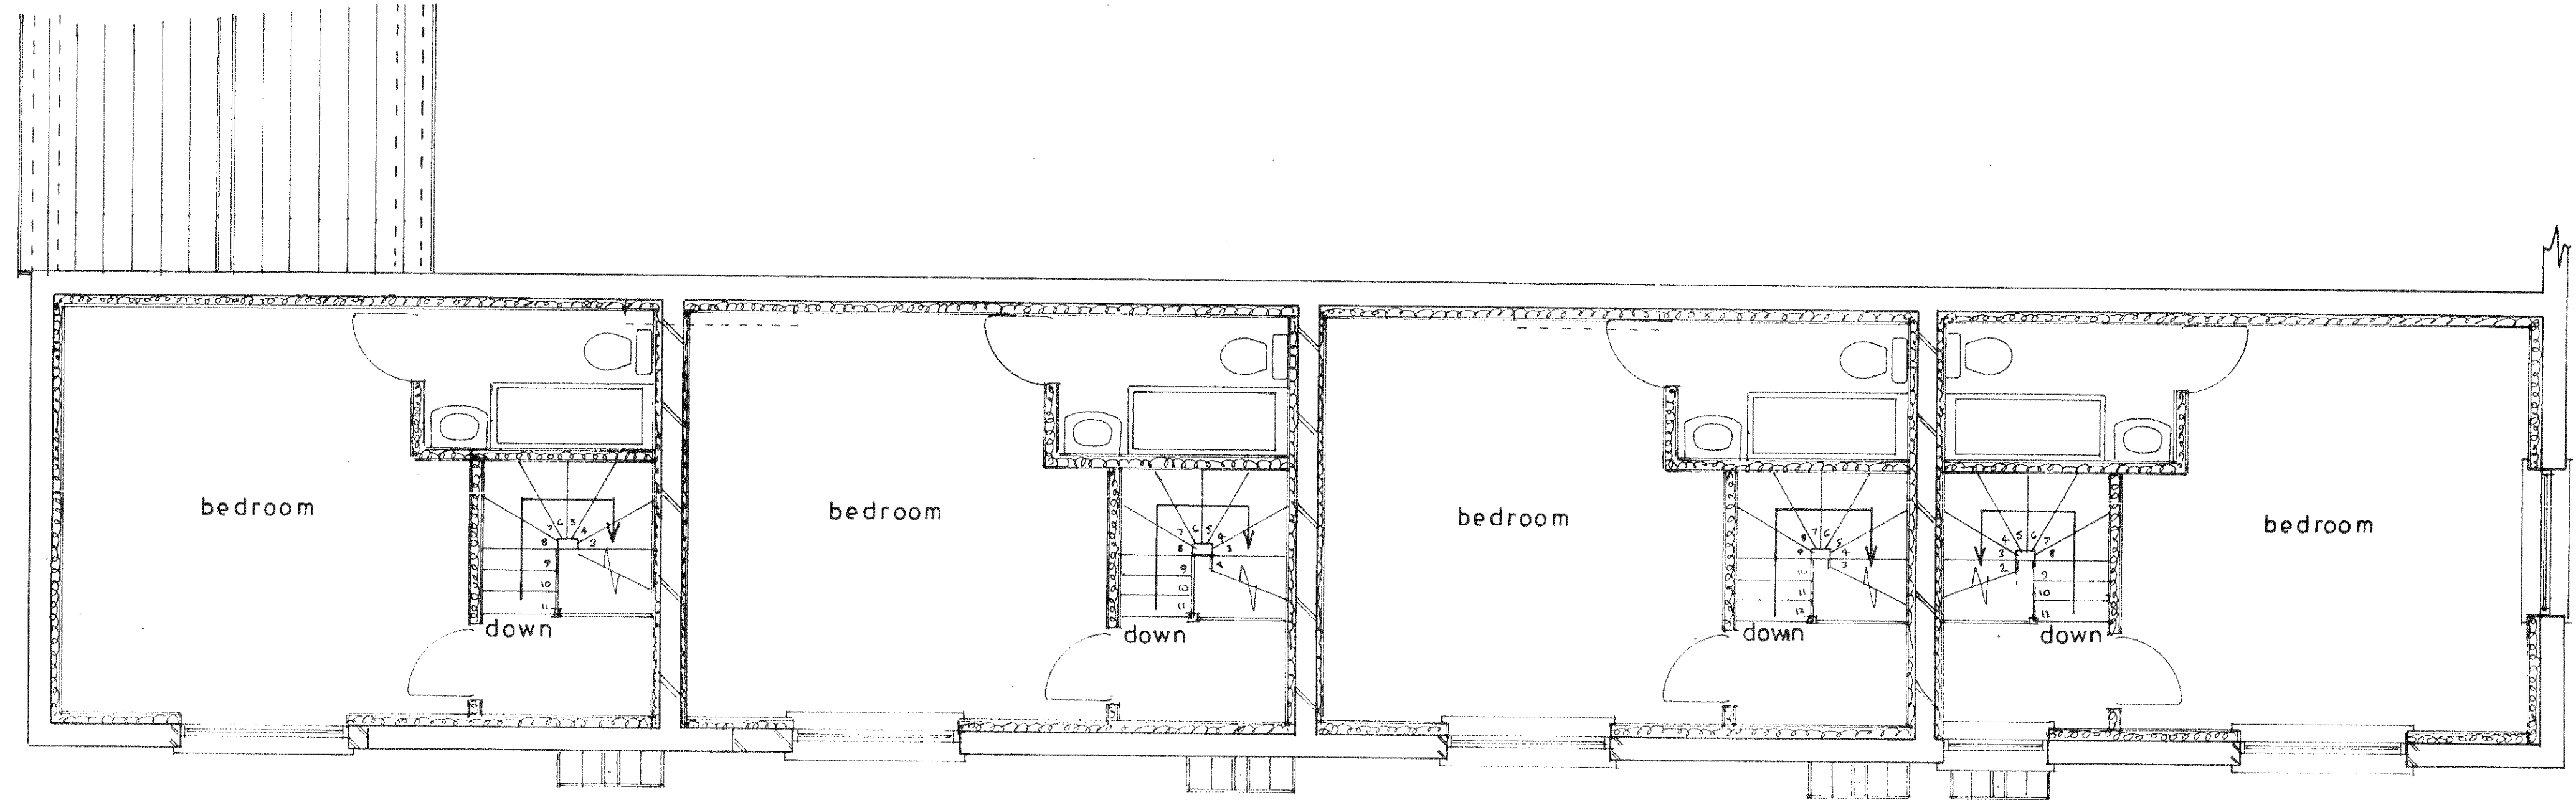

1st floor plan

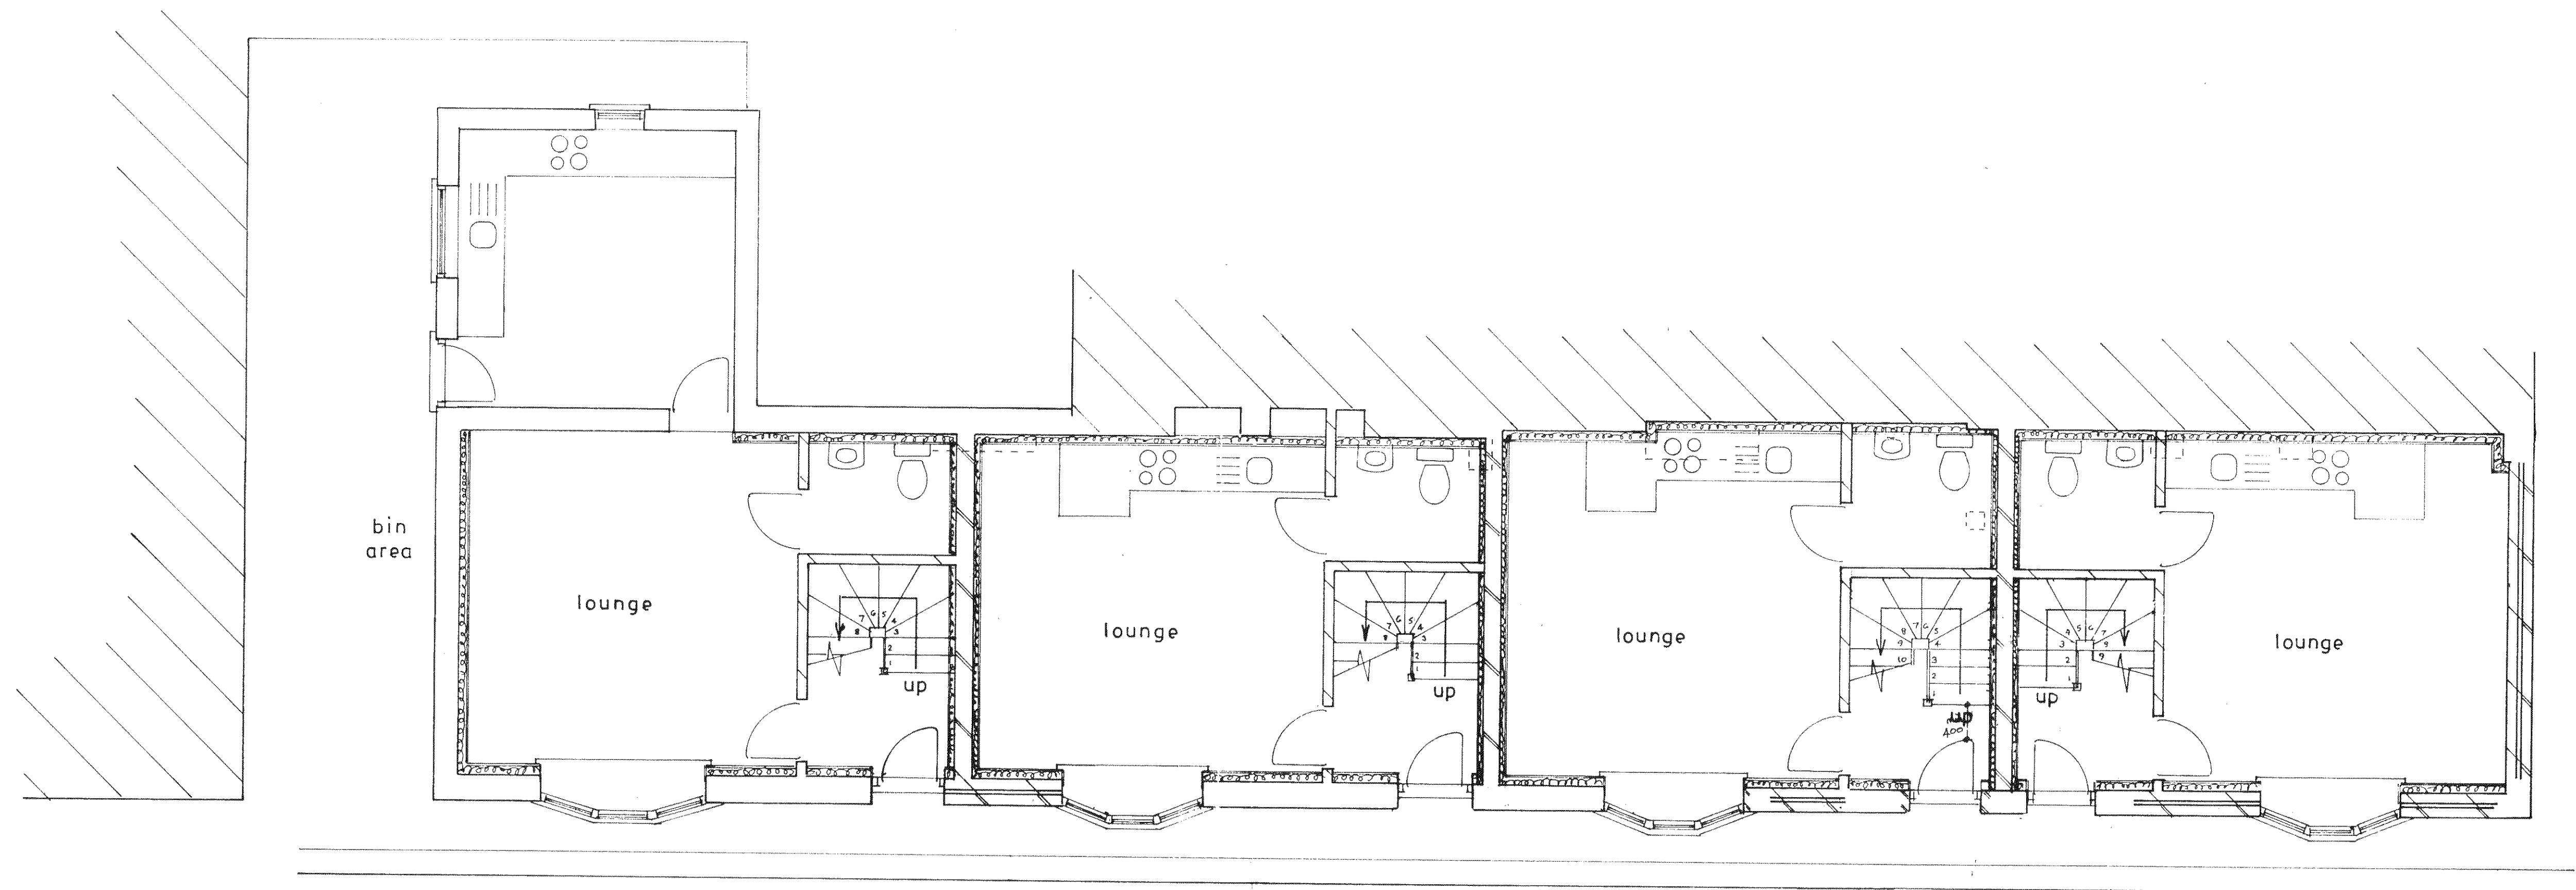

Ground floor plan

1 : 50

NORFOLK STREET

PROPOSED CONVERSION OF RETAIL UNIT TO FORM FOUR COTTAGES AT 71, HIGH STREET, BOGNOR REGIS
FOR MR. B. BROOKS.

sheet 1 of 3

Bryan Butcher
Rainbow Cottage
Nyetimber Lane
Bognor Regis PO21 3JX
01243 266871
07973 233442
bryan.butcher@btinternet.com
www.bryanbutcher.com