


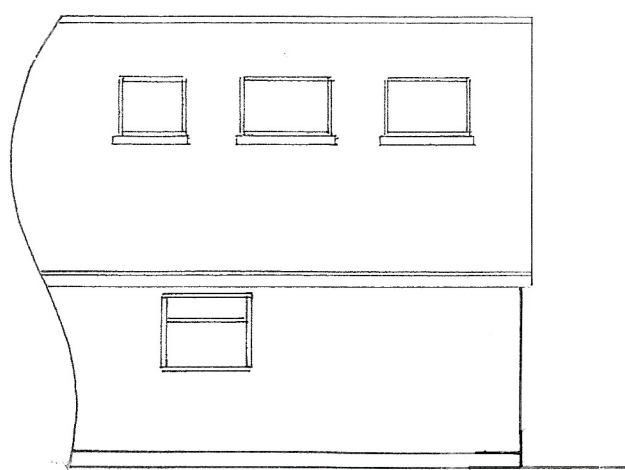


east




north

1 : 100

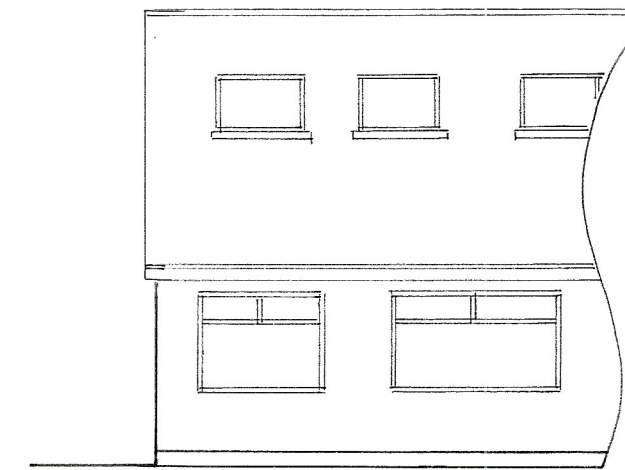


west

BOUNDARY

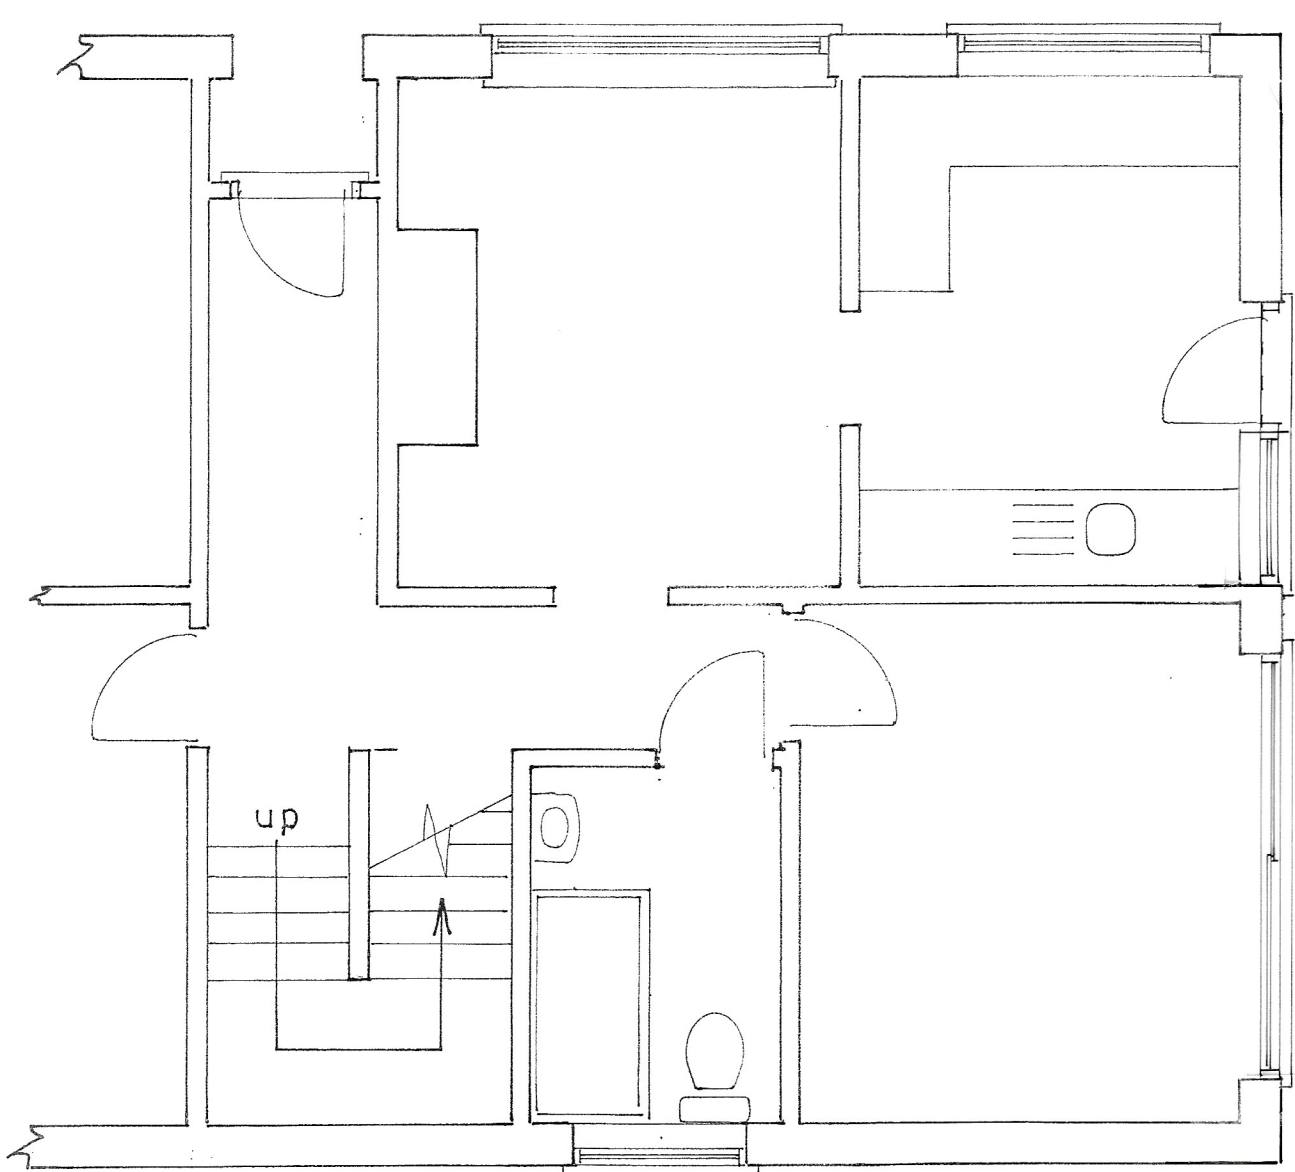


Ground floor plan

1 : 50

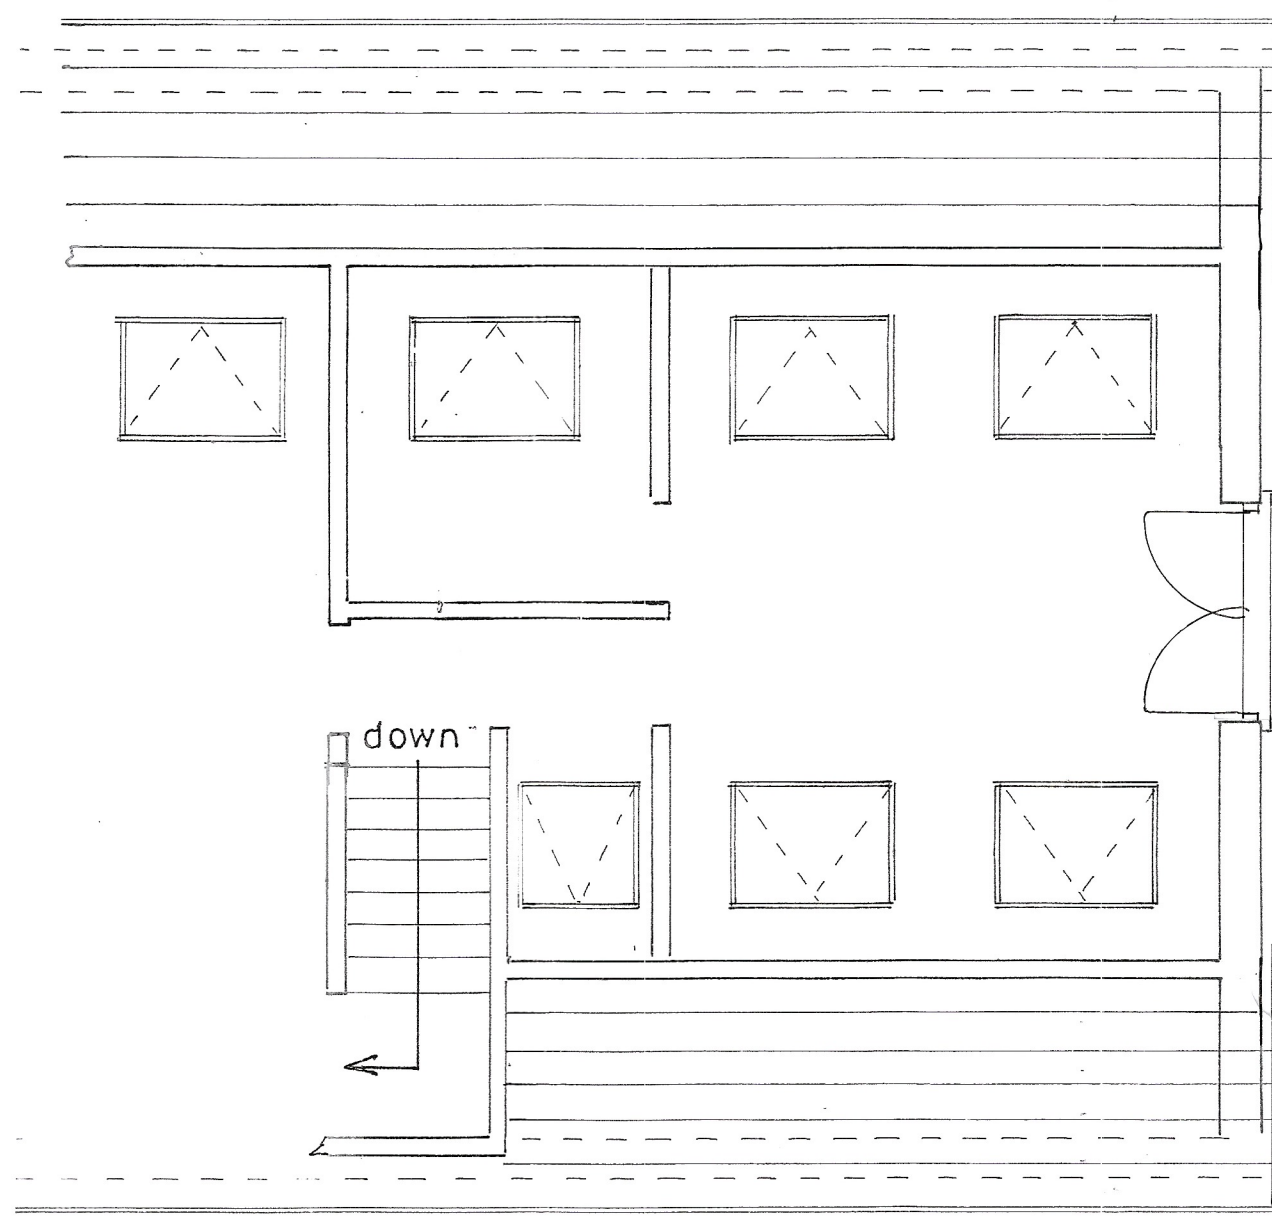


1st floor plan

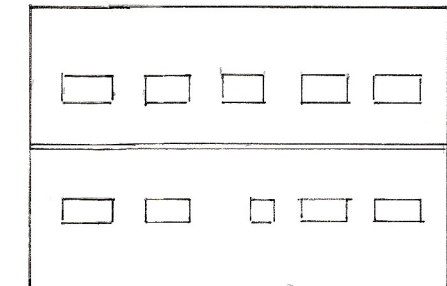

roof plan

1 : 200

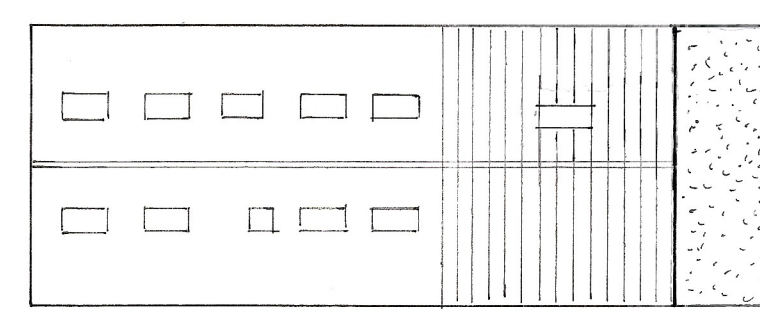

proposed roof plan

sheet 3 a of 3

Existing

PROPOSED TWO STOREY CHALET EXTENSION AT 12, CAVENDISH ROAD, BOGNOR REGIS
FOR MR. P. SMITH.

Bryan Butcher
Rainbow Cottage
Nyetimber Lane
Bognor Regis PO21 3JX
01243 266871
07973 233442
bryan.butcher@btinternet.com
www.bryanbutcher.com