


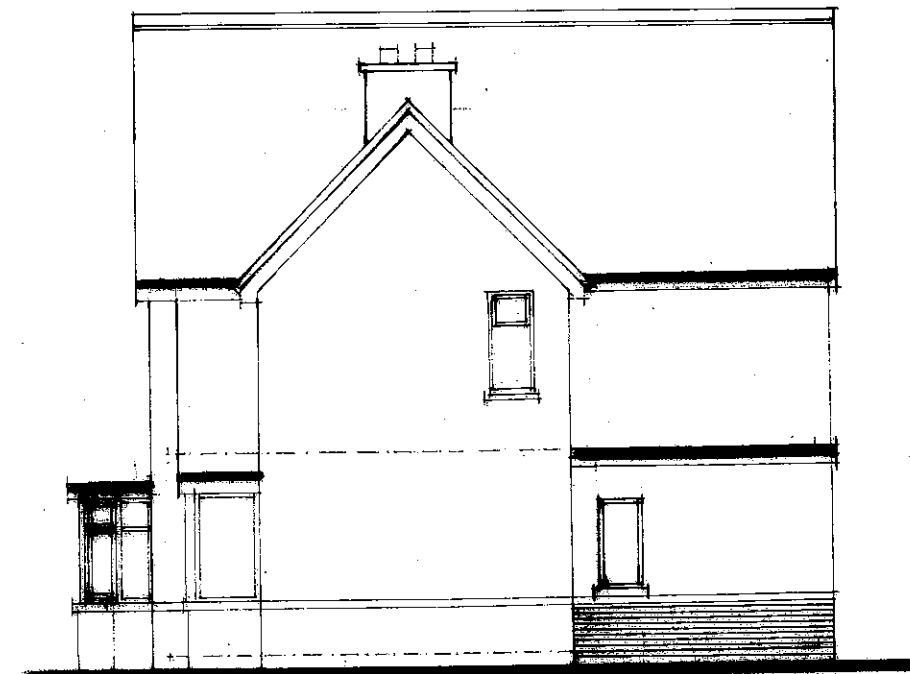

EAST ELEVATION
TO ELMWOOD AVENUE



UTILITY ROOM EXTENSION

NORTH ELEVATION


NEW WORK SHOWN SHADED

MATERIALS
RED/BROWN PLAIN CLAY TILES TO ROOF
ROUGHCAST RENDER TO ELEVATIONS ABOVE RED
BRICK STRING COURSE AND LOWER WALL
STAINED TIMBER FRAMING TO EAST ELEVATION
ONLY
WINDOWS WHITE UPVC DOUBLE GLAZED



UTILITY ROOM EXTENSION

WEST ELEVATION

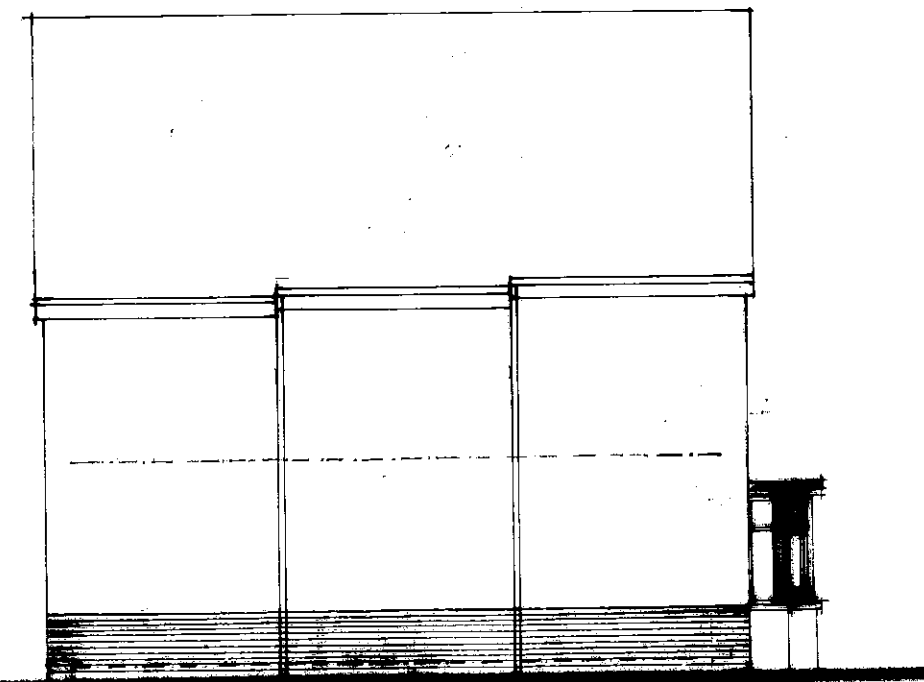

SOUTH ELEVATION

This drawing is the copyright of the Architect and must not be reproduced or used without the Architect's permission. Figured dimensions are to take precedence over scaled dimensions. The Contractor is responsible for checking all figured dimensions on drawings against actual site dimensions. Scaled dimensions are not to be used for construction and setting out purposes. Any discrepancies are to be reported to the Architect. This drawing should be read in conjunction with schedules, specifications and engineers drawings and details where applicable.

DAVID BENNETT ARCHITECT
THE OLD COTTAGE, 10 VICARAGE LANE
FELPHAM, WEST SUSSEX PO22 7EA
07932 757144
Email: davidkbennett47@gmail.com

CLIENT
MRS A STENNETT
PROJECT
PROPOSED ALTERATIONS AND EXTENSION
11 ELMWOOD AVENUE
DOGNOR NEW PO22 8DE
DRAWING TITLE
PROPOSED ELEVATIONS
SCALE
1/100 @ A3
REFERENCE
11713.07