



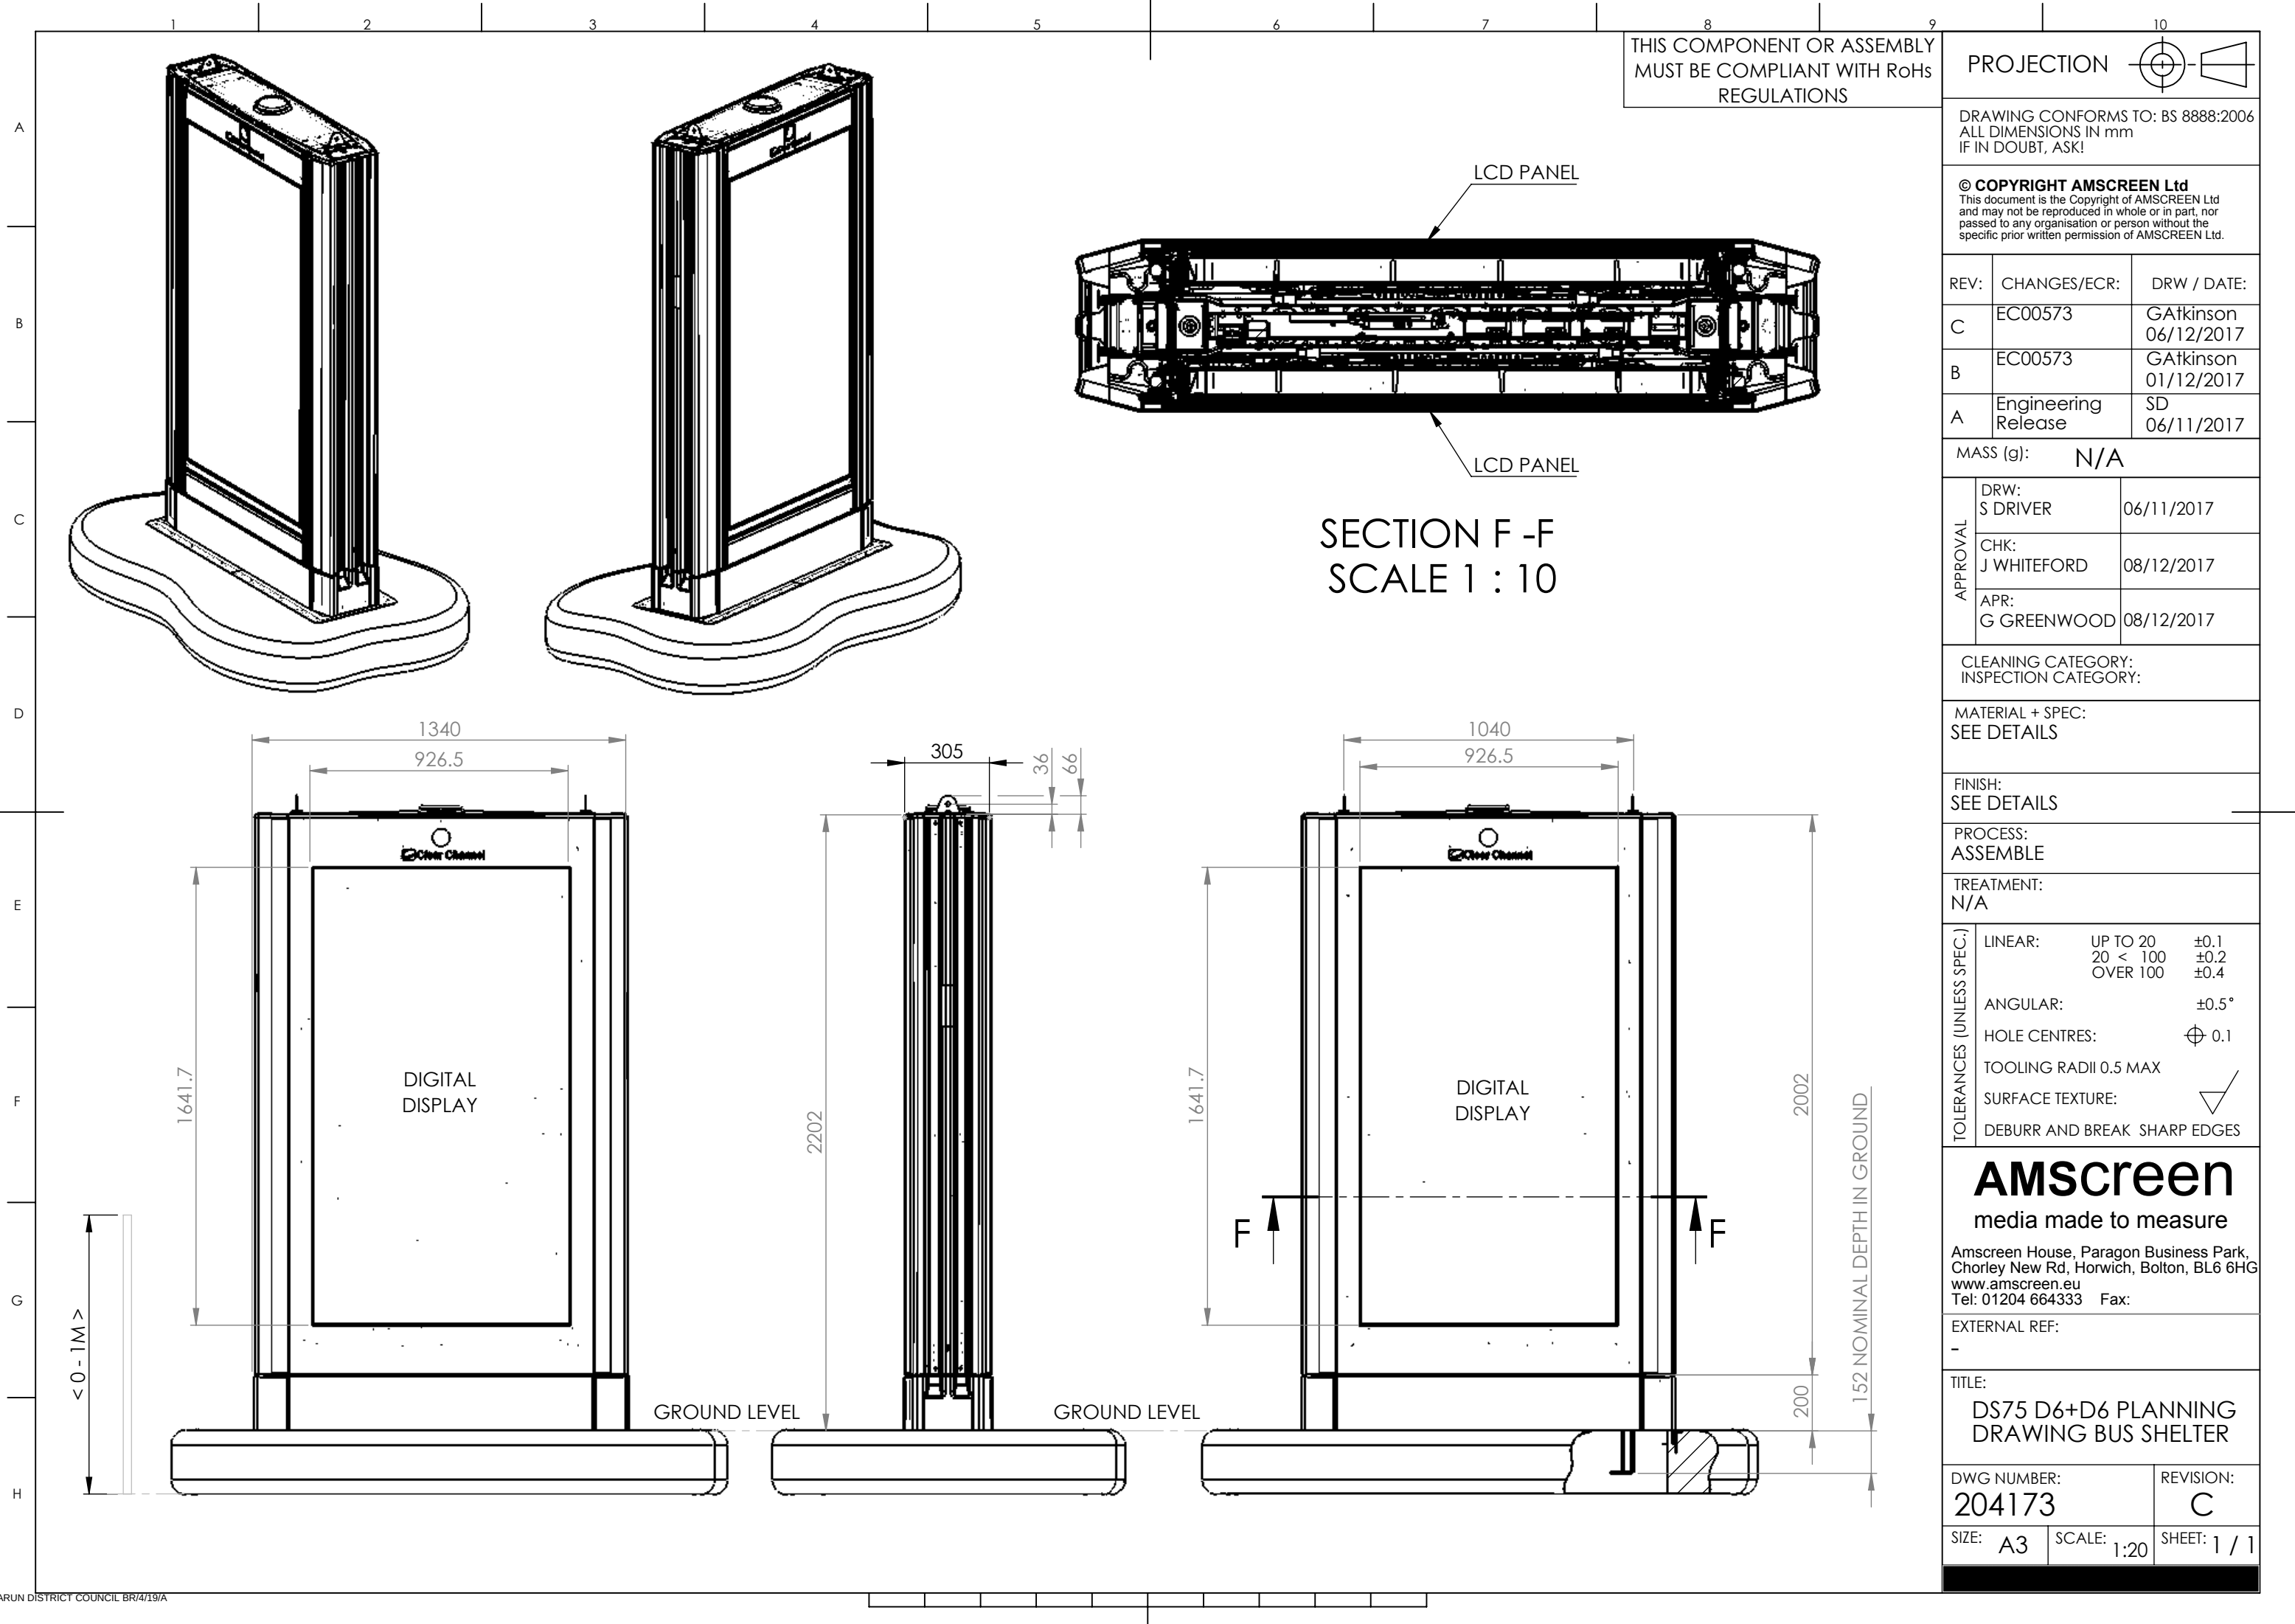

THIS COMPONENT OR ASSEMBLY
MUST BE COMPLIANT WITH RoHS
REGULATIONS

PROJECTION

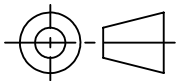

DRAWING CONFORMS TO: BS 8888:2006
ALL DIMENSIONS IN mm
IF IN DOUBT, ASK!

© COPYRIGHT AMSCREEN Ltd
This document is the Copyright of AMSCREEN Ltd
and may not be reproduced in whole or in part,
nor passed to any organisation or person without the
specific prior written permission of AMSCREEN Ltd.

REV:	CHANGES/ECR:	DRW / DATE:
C	EC00573	GAtkinson 06/12/2017
B	EC00573	GAtkinson 01/12/2017
A	Engineering Release	SD 06/11/2017

MASS (g): N/A

APPROVAL	DRW: S DRIVER	06/11/2017
	CHK: J WHITEFORD	08/12/2017
	APR: G GREENWOOD	08/12/2017

CLEANING CATEGORY:
INSPECTION CATEGORY:

MATERIAL + SPEC:
SEE DETAILS

FINISH:
SEE DETAILS

PROCESS:
ASSEMBLE

TREATMENT:
N/A

TOLERANCES (UNLESS SPEC.)	LINEAR:	UP TO 20	±0.1
		20 < 100	±0.2
		OVER 100	±0.4
	ANGULAR:		±0.5°
	HOLE CENTRES:		⊕ 0.1
	TOOLING RADII 0.5 MAX		
	SURFACE TEXTURE:		✓
	DEBURR AND BREAK	SHARP EDGES	

AMscreen

media made to measure

Amscreen House, Paragon Business Park,
Chorley New Rd, Horwich, Bolton, BL6 6HG
www.amscreen.eu
Tel: 01204 664333 Fax:

EXTERNAL REF:

TITLE:
DS75 D6+D6 PLANNING
DRAWING BUS SHELTER

DWG NUMBER:	REVISION:
204173	C
SIZE: A3	SCALE: 1:20
	SHEET: 1 / 1