


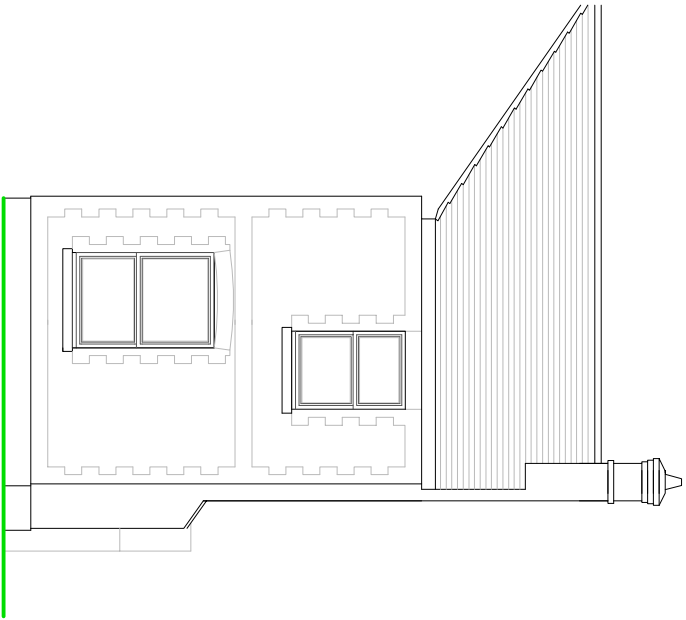


SIDE ELEVATION

NOTES


ROOF - Profiled clay tiles to pitched roof.

WALLS - Mixture of pebble dash render and face brickwork finish.


WINDOWS/DOORS - White painted wooden framed single and double glazed units.

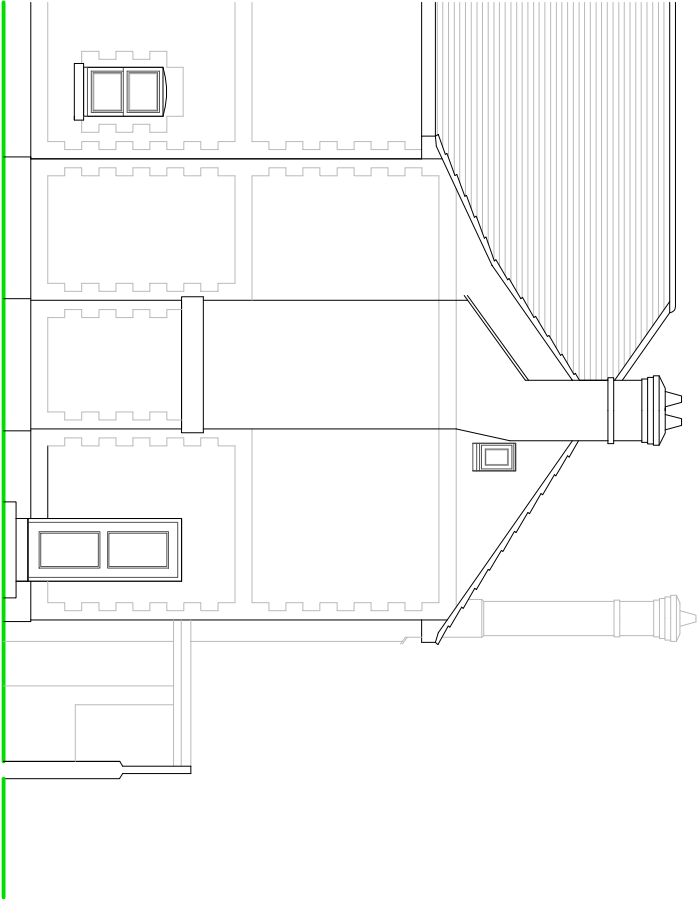


REAR ELEVATION

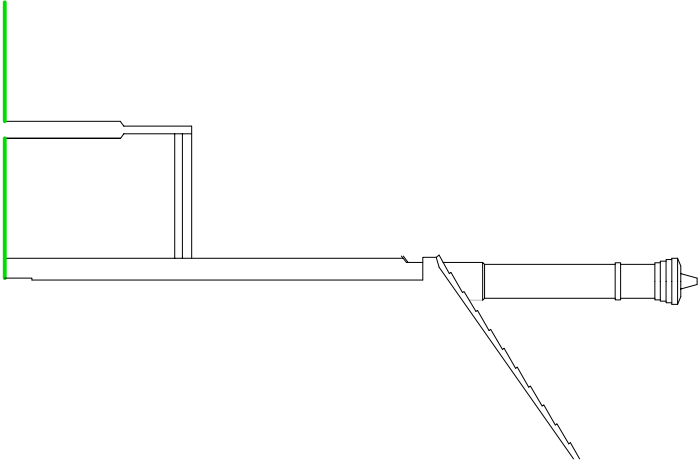

FRONT ELEVATION

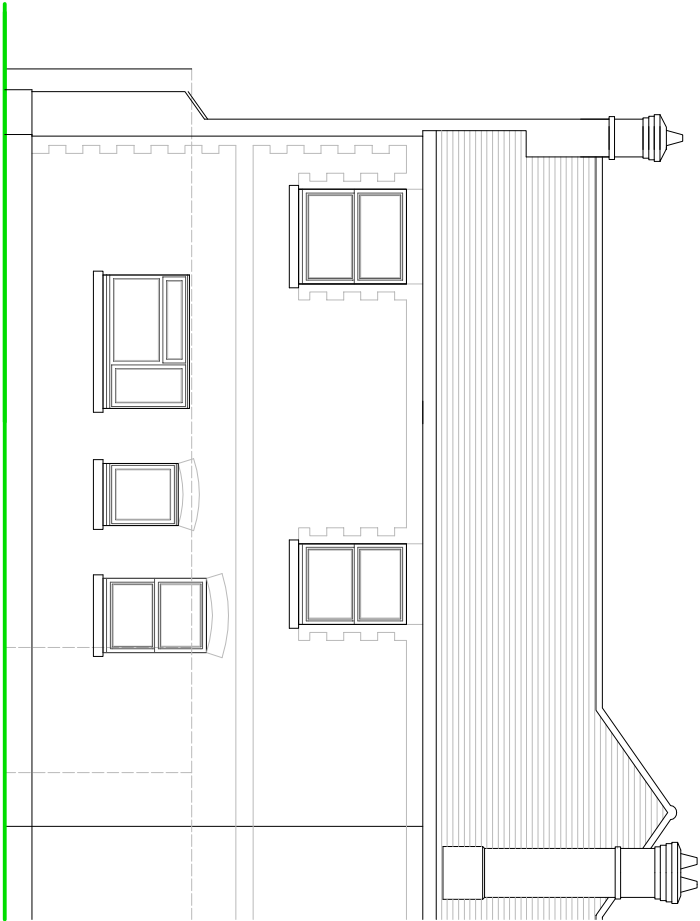

SIDE ELEVATION

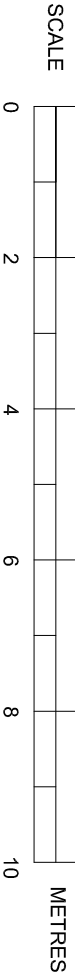

EXISTING ELEVATIONS

SUSSEX BUILDING CONSULTANCY LIMITED

COURTNEY LODGE, SYLVAN WAY,
BOGNOR REGIS, WEST SUSSEX.

SCALE - 1/100 REV - DATE - 05/01/2021

LABC
partner

3 NORTHGATE ROAD
POWELL ROAD
POWELL ROAD
TEL - (01243) 861379