




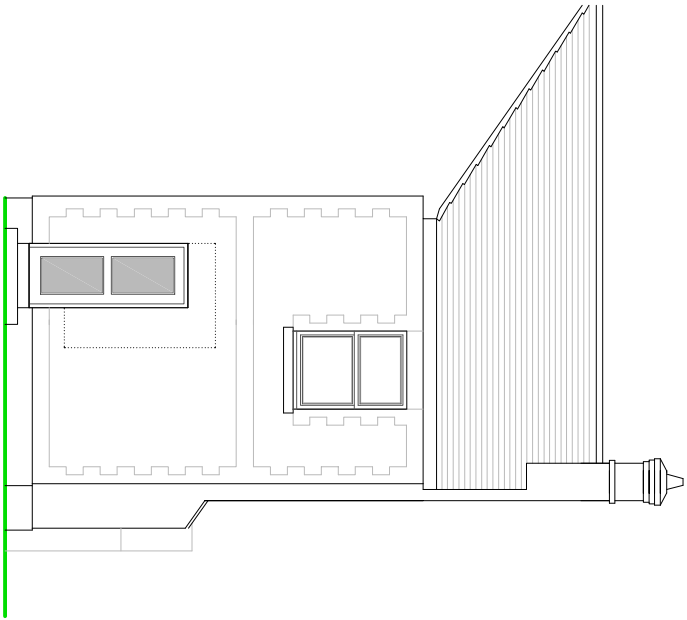

SIDE ELEVATION

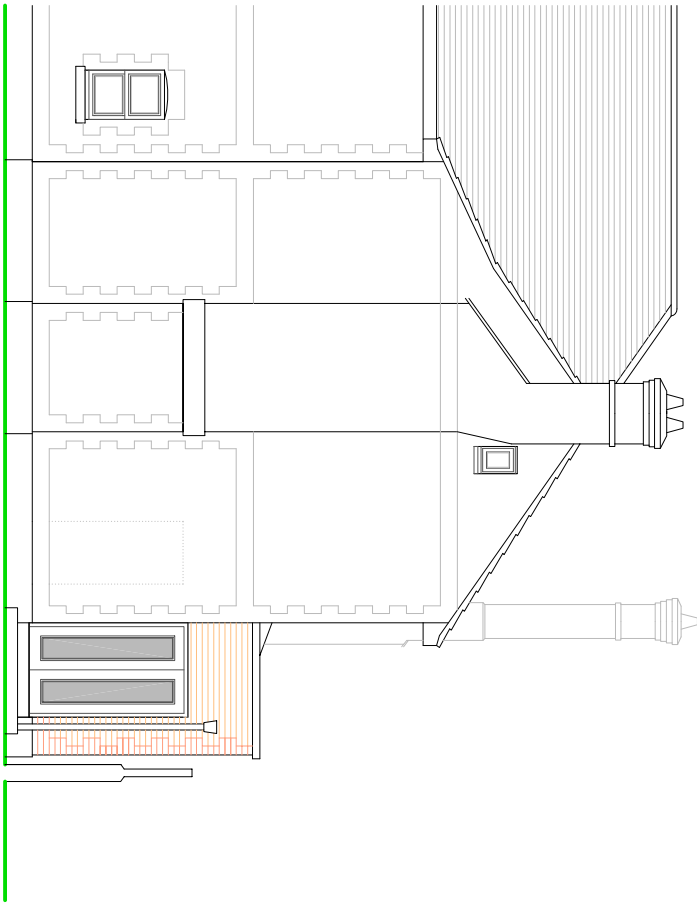

REAR ELEVATION

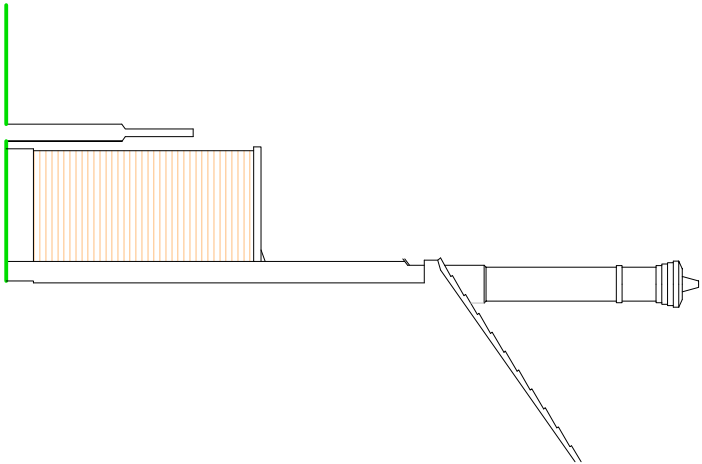


FRONT ELEVATION



SIDE ELEVATION

NOTES

- ROOF - Patent double glazed roof with valley gutter.
- WALLS - Mixture of pebble dash render and face brickwork finish to match with stone coping parapet detail.
- WINDOWS/DOORS - White painted wooden framed double glazed units.

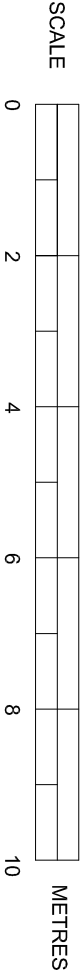

PROPOSED ELEVATIONS

SUSSEX BUILDING CONSULTANCY LIMITED

COURTNEY LODGE, SYLVAN WAY,
BOGNOR REGIS, WEST SUSSEX.

SCALE - 1/100 REV - A DATE - 07/01/2021



partner
LABC
3 NORTHCOTE ROAD
BOGNOR REGIS
PO21 8LZ
TEL - (01243) 861379