

Rotary Airer

Proposed cycle store location

Garden

Proposed bin store location

Lawn

Living

Dining

Communal 46m²

Kitchen

Room 3
16.1m²

RWP

SVP

Room 2
12.7m²

Ensuite

Shared
Shower Room

1200

Room 1
14.1m²

SVP

Approx.
position of
manhole


up

Laundry

up


Commercial Space 53.2m²

Proposed Ground Floor Plan 1:50

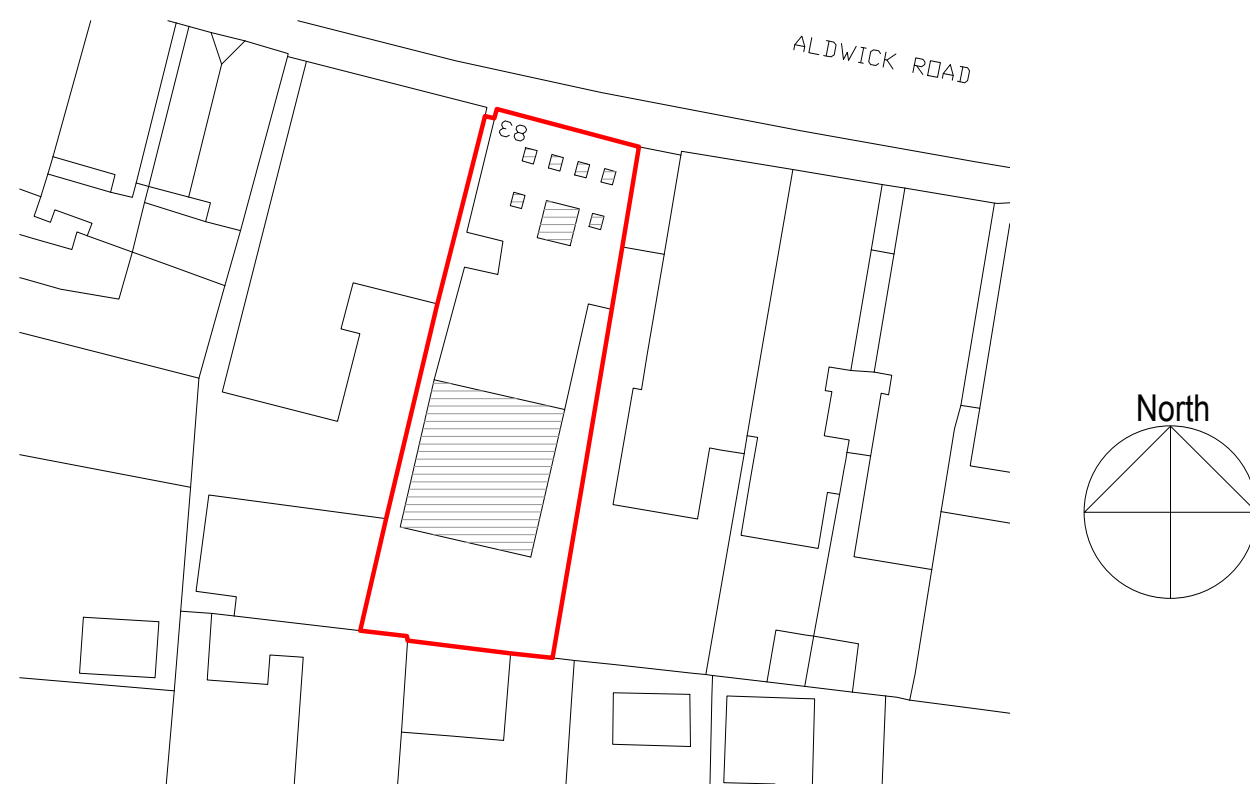

Block plan 1:500

1:500 0 10 20 30 40 50m

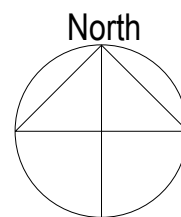

Rev B 14/02/2022 - Increase commercial
Rev A 02/02/2022 - Additional bike storage
amendments

bpm Architectural
Services Ltd.

client

SPP

project

83 Aldwick Road
Bognor Regis
PO21 2NT

project ref.

2446

Drawing No.

04B

drawing title

Proposed Ground Floor
Plan

drawn by

DH / AW

date

Feb 22

scale

1:50@ A1

www.bpmnet.co.uk
info@bpmnet.co.uk

Do not scale off drawing, check all goods materials workmanship to
all dimensions on site before all work commences
BSS and COP's

1:50 0 1 2 3 4 5 6 7 8 9 10m