



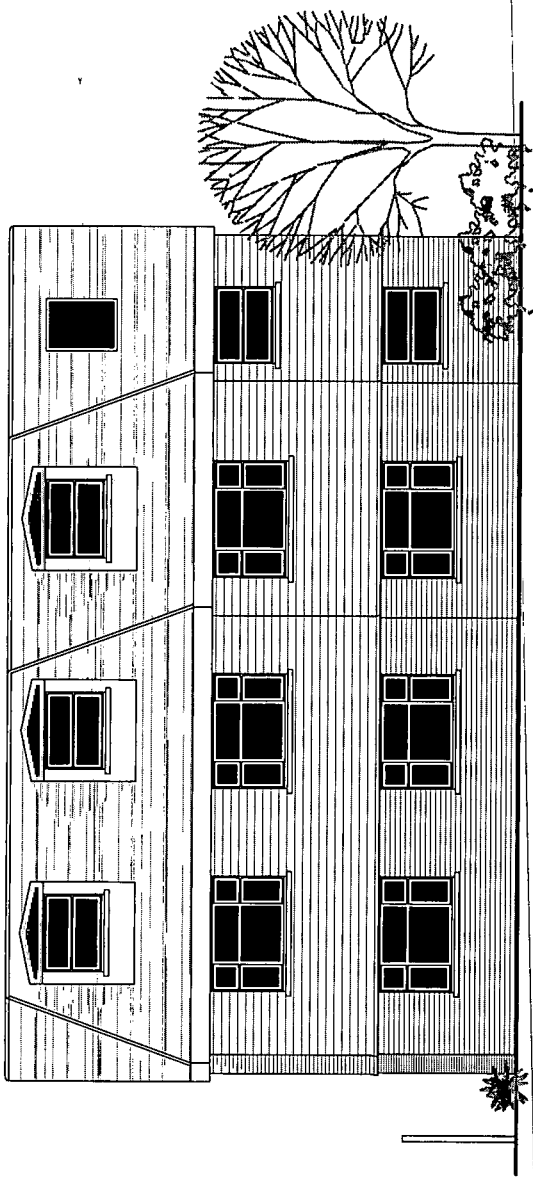

REAR ELEVATION

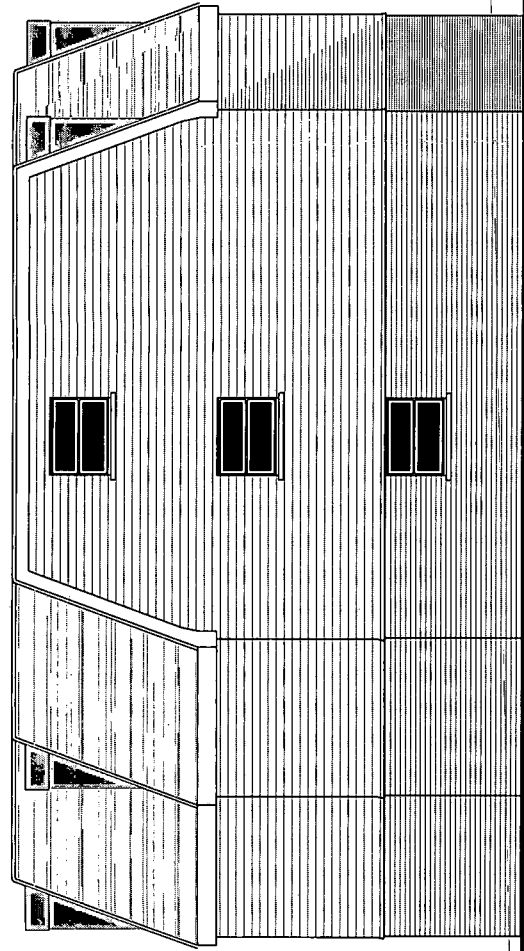

SIDE ELEVATION

NOTES

- ROOF - Hi performance felted flat roof with slates to mansard pitched roof to planning approval. Lead faced dormers within roof detail.
- WALLS - Contrasting plain concrete tile hanging to upper elevations and gables with face brickwork lower detail, all to planning approval.
- WINDOWS - White framed PVC double glazed units and 'Velux' roof lights to mansard slopes.

SUSSEX BUILDING CONSULTANCY LIMITED		SBCL
FRONT BLOCK - CLIFTON WORKS, BOGNOR REGIS.		
SCALE - 1/100 REV - DATE - 08/01/2008		1 COURDELYS BERSTED STREET BOGNOR REGIS PO22 9QE TEL/FAX - (01243) 861379