



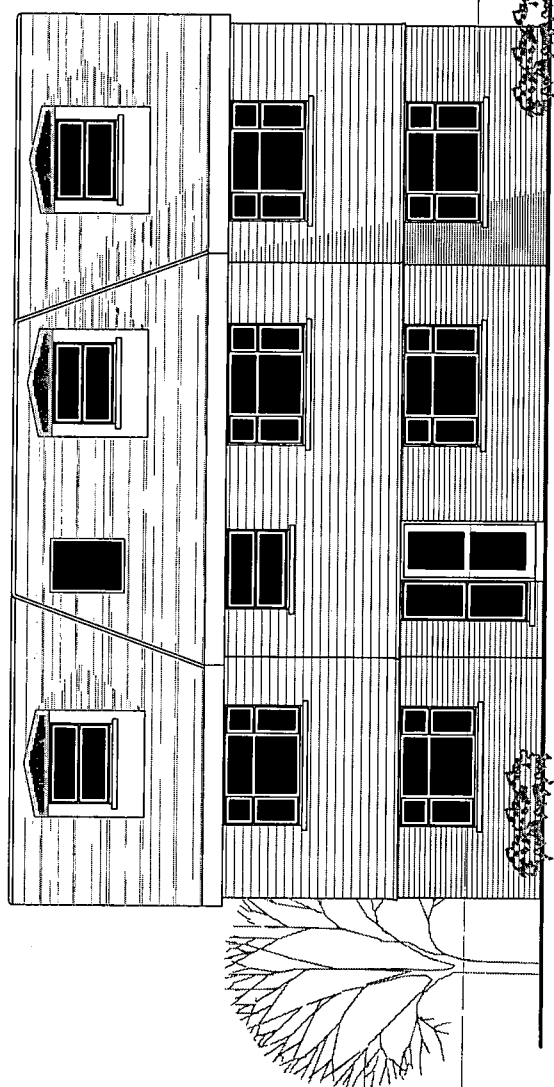

FRONT ELEVATION

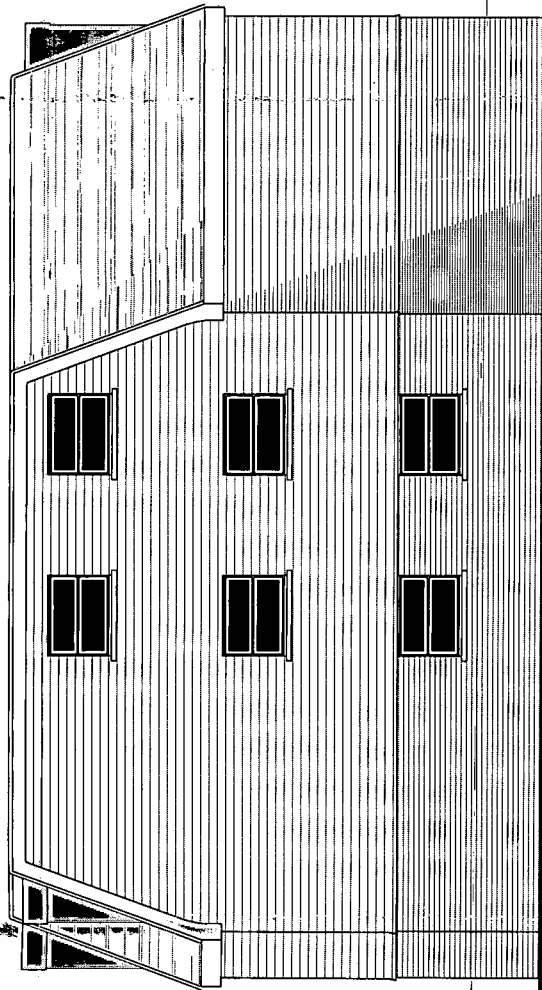

SIDE ELEVATION

NOTES

ROOF - Hi performance felted flat roof with slates to mansard pitched roof to planning approval. Lead faced dormers within roof detail.

WALLS - Contrasting plain concrete tile hanging to upper elevations and gables with face brickwork lower detail, all to planning approval.

WINDOWS - White framed PVC double glazed units and 'Velux' roof lights to mansard slopes.

SUSSEX BUILDING CONSULTANCY LIMITED FRONT BLOCK - CLIFTON WORKS, BOGNOR REGIS. SCALE - 1/100 REV - DATE - 08/01/2008	SBCL 1 COURDELYS BERKSTED STREET BOGNOR REGIS PO22 9QE TEL/FAX - (01243) 861379
---	--