


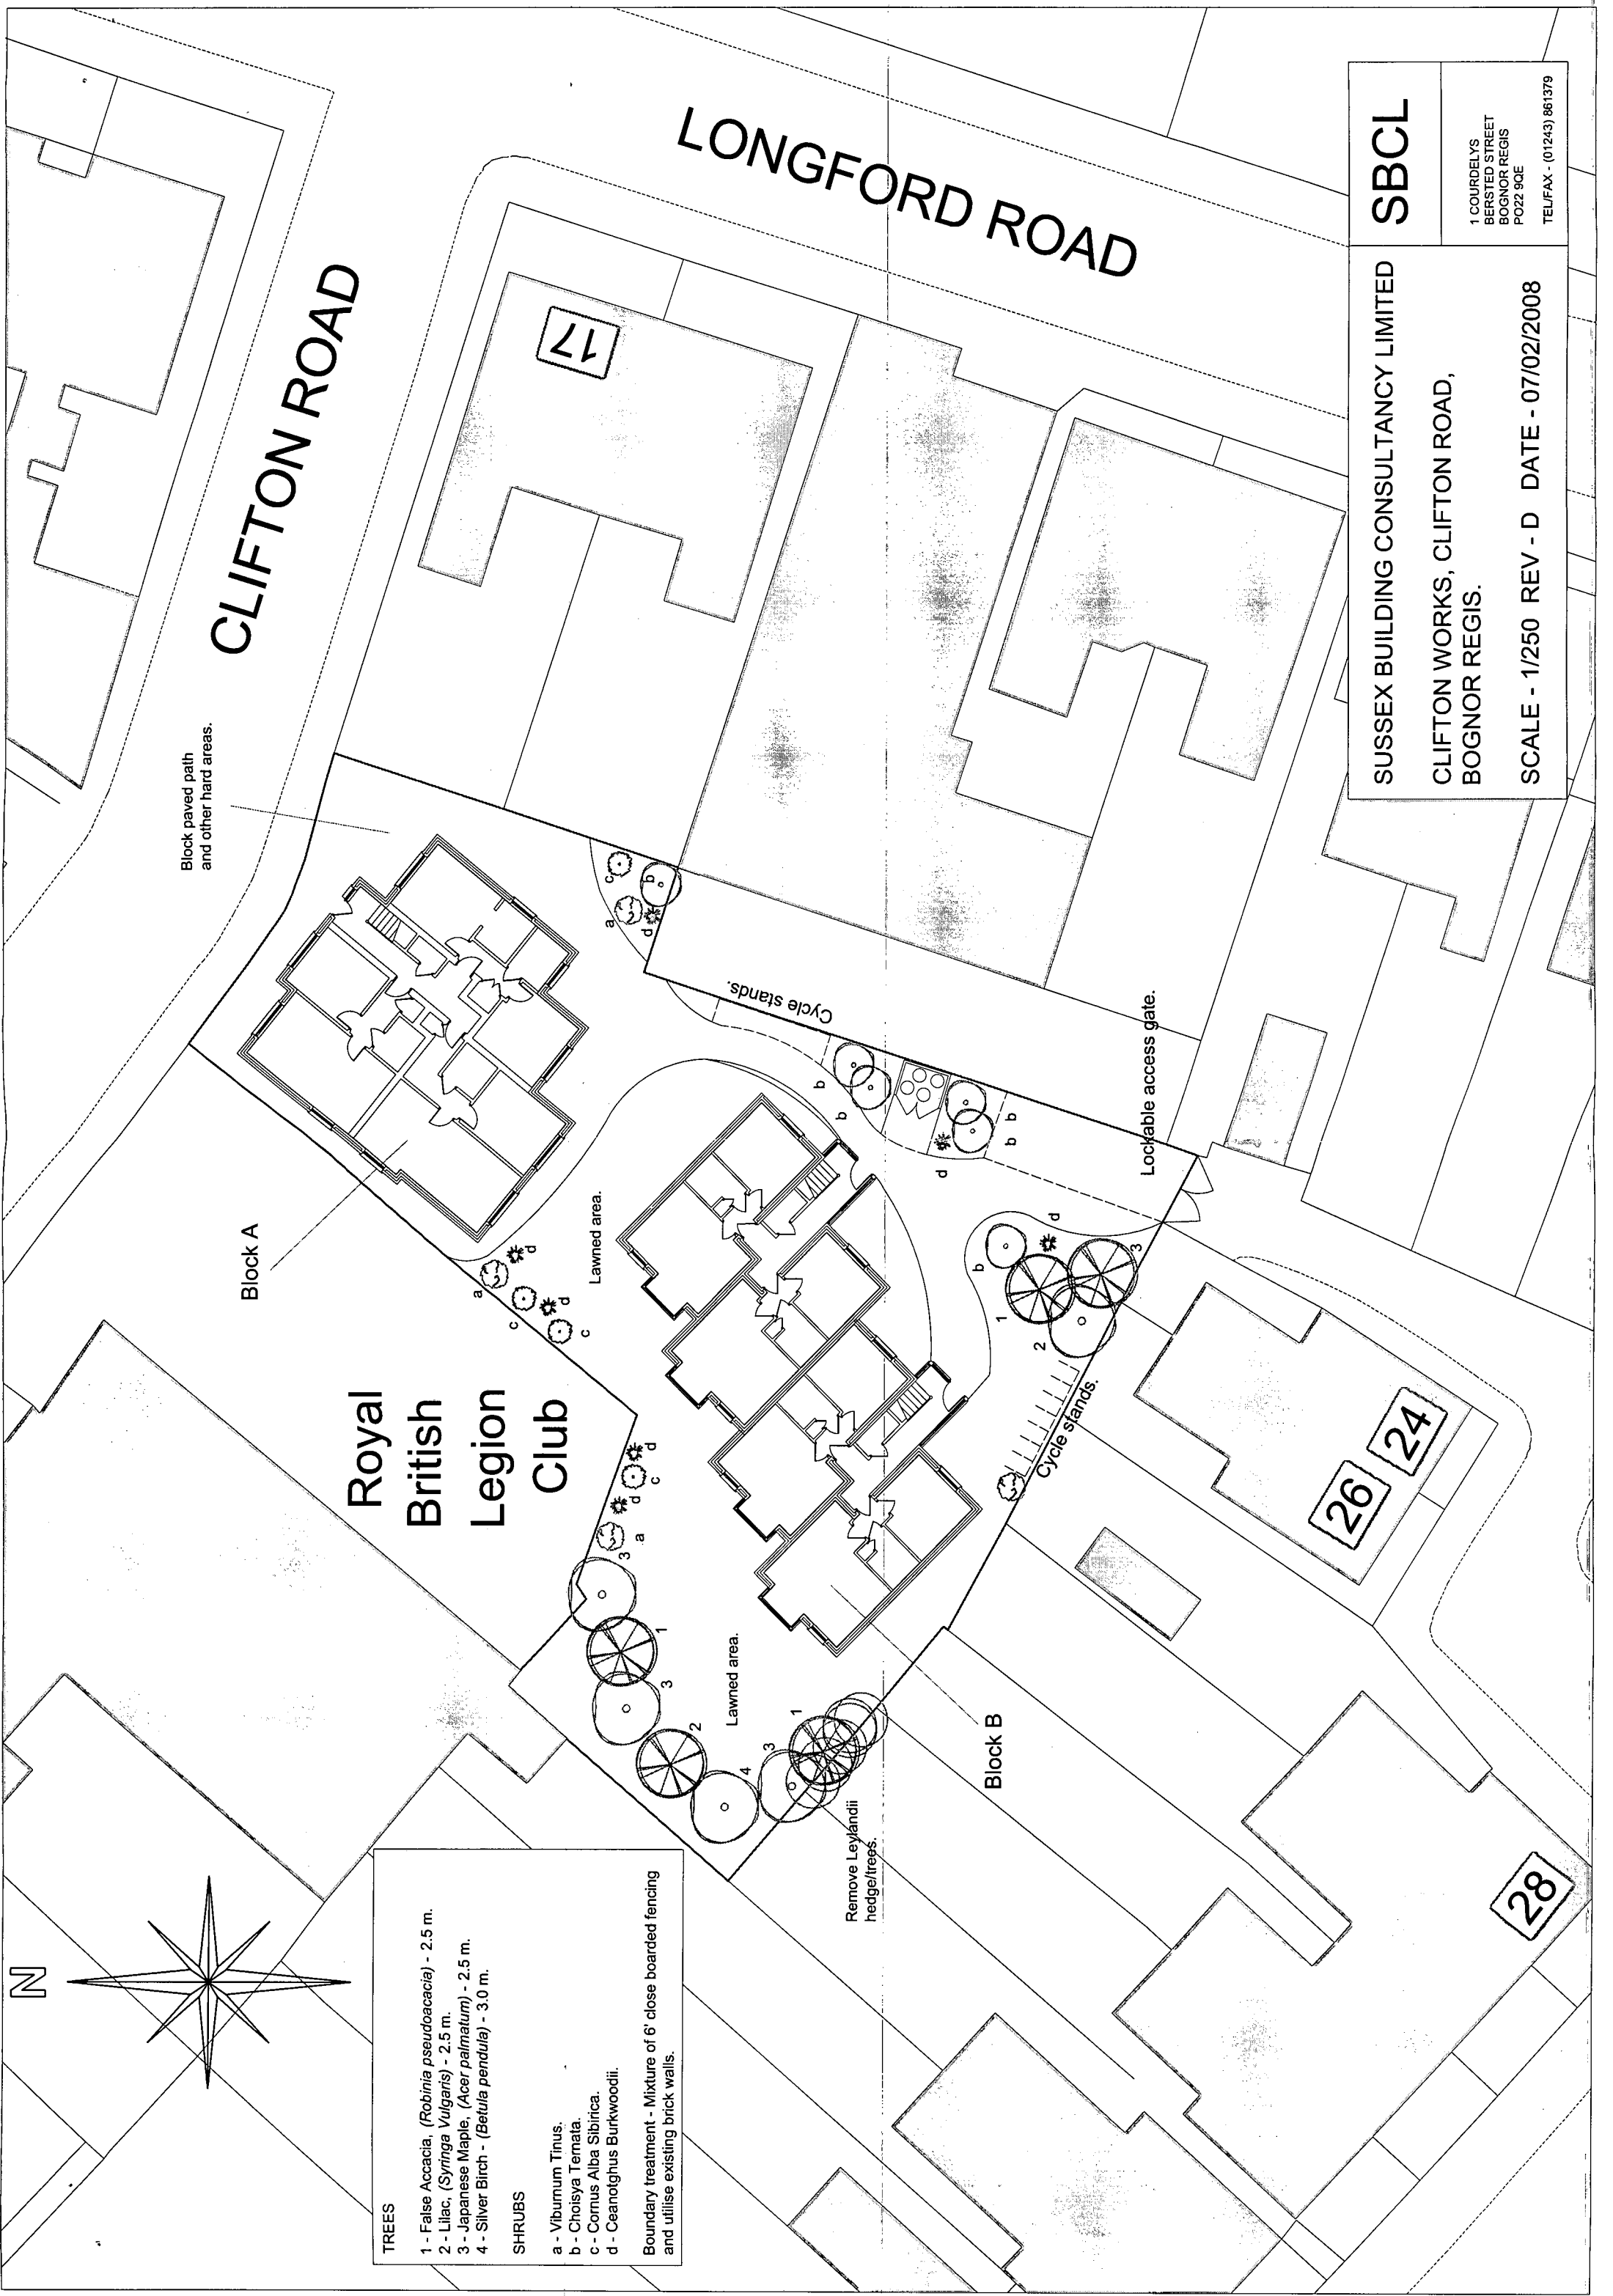

CLIFTON ROAD

LONGFORD ROAD

Block paved path
and other hard areas.

Block A

Royal
British
Legion
Club

Lawned area.

Lawned area.

Cycle stands.

Lockable access gate.

Cycle stands.

Block B

Remove Leylandii
hedge/trees.

TREES

- 1 - False Accacia, (*Robinia pseudoacacia*) - 2.5 m.
- 2 - Lilac, (*Syringa Vulgaris*) - 2.5 m.
- 3 - Japanese Maple, (*Acer palmatum*) - 2.5 m.
- 4 - Silver Birch - (*Betula pendula*) - 3.0 m.

SHRUBS

- a - *Viburnum Tinus*.
- b - *Choisya Ternata*.
- c - *Cornus Alba Sibirica*.
- d - *Ceanothus Burkwoodii*.

Boundary treatment - Mixture of 6' close boarded fencing
and utilise existing brick walls.

SUSSEX BUILDING CONSULTANCY LIMITED

SBCL

CLIFTON WORKS, CLIFTON ROAD,
BOGNOR REGIS.

SCALE - 1/250 REV - D DATE - 07/02/2008

1 COURDELYS
BERSTED STREET
BOGNOR REGIS
PO22 9QE
TEL/FAX - (01243) 861379