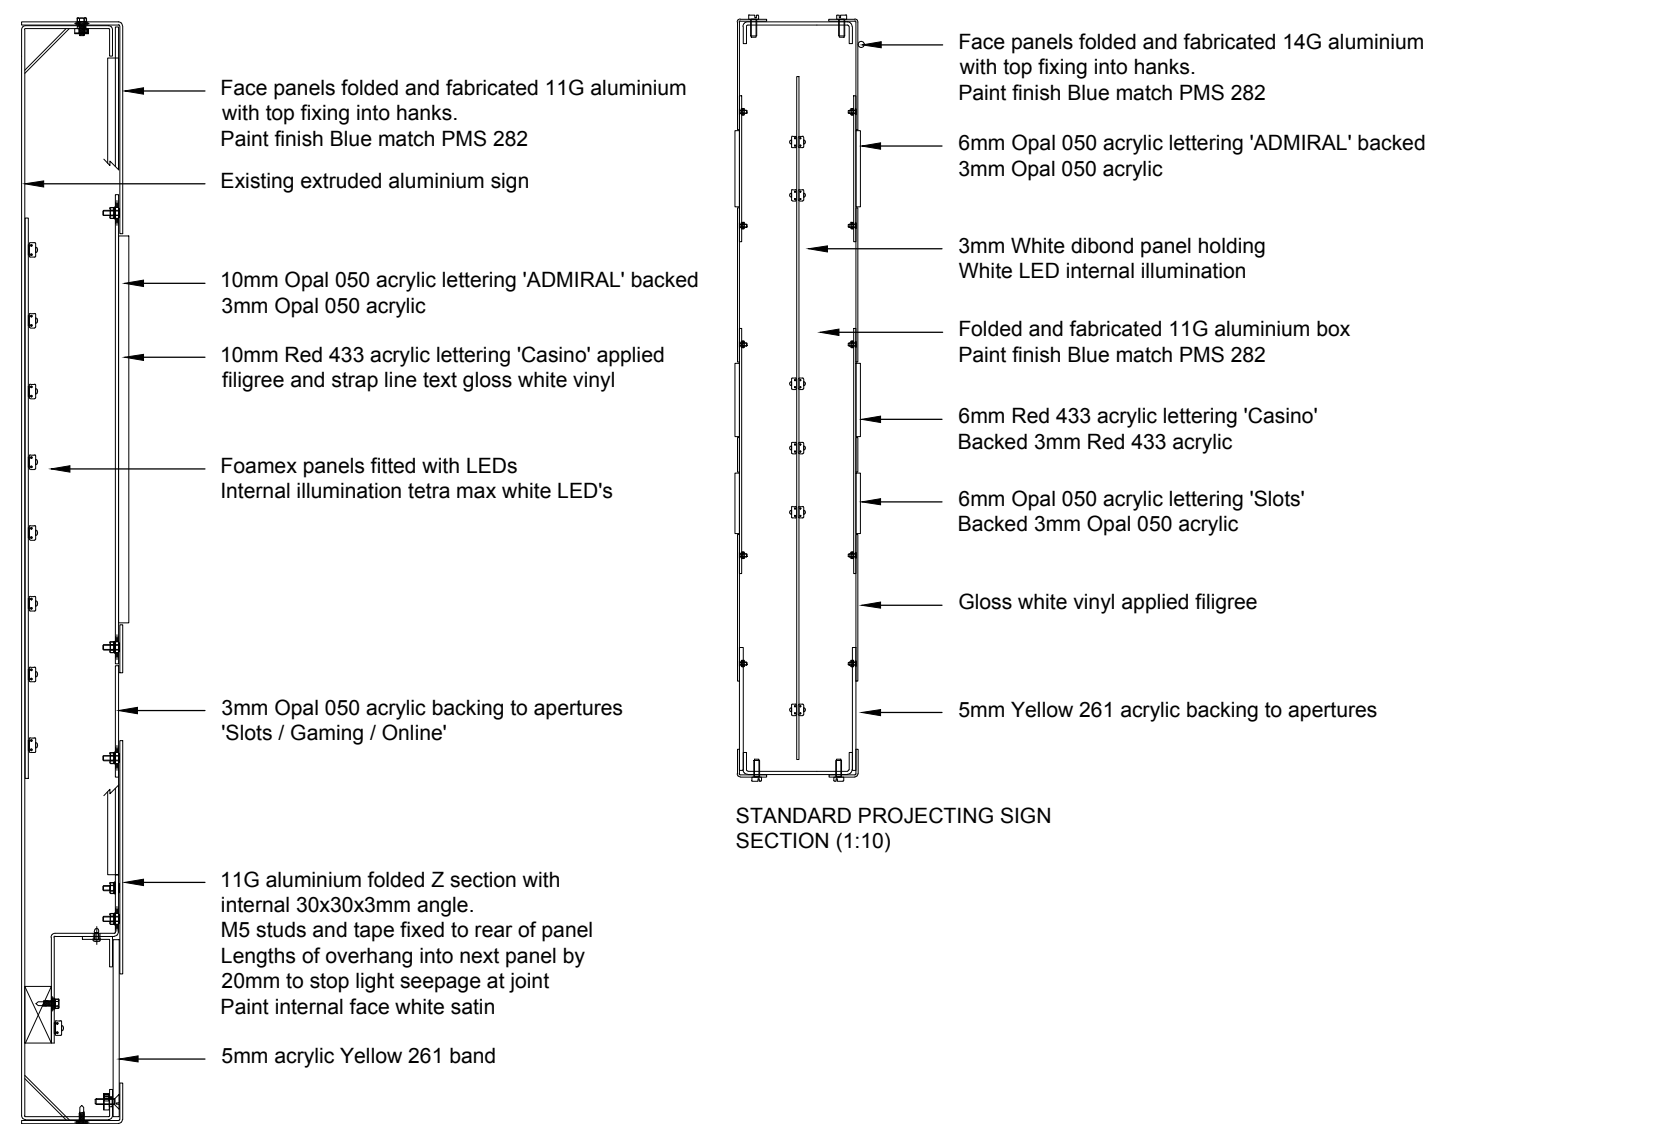
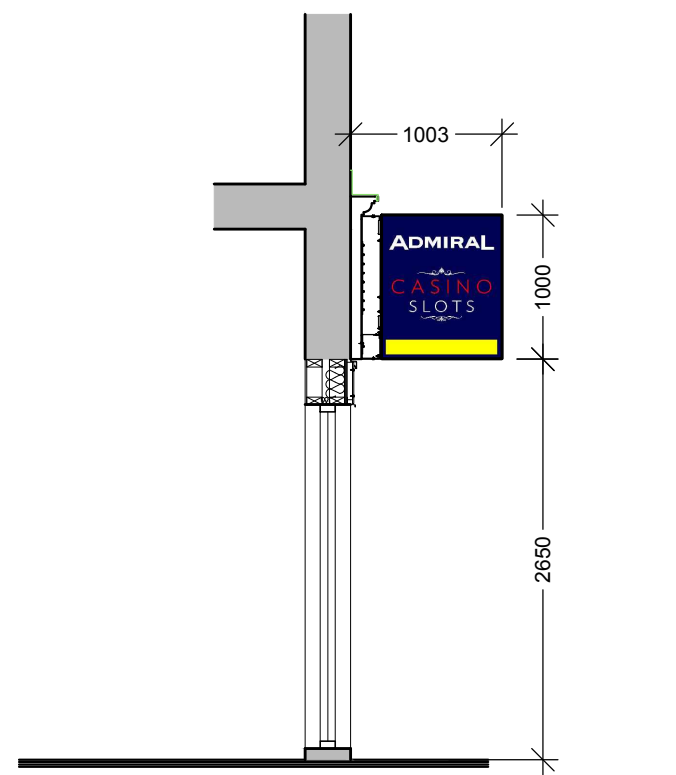
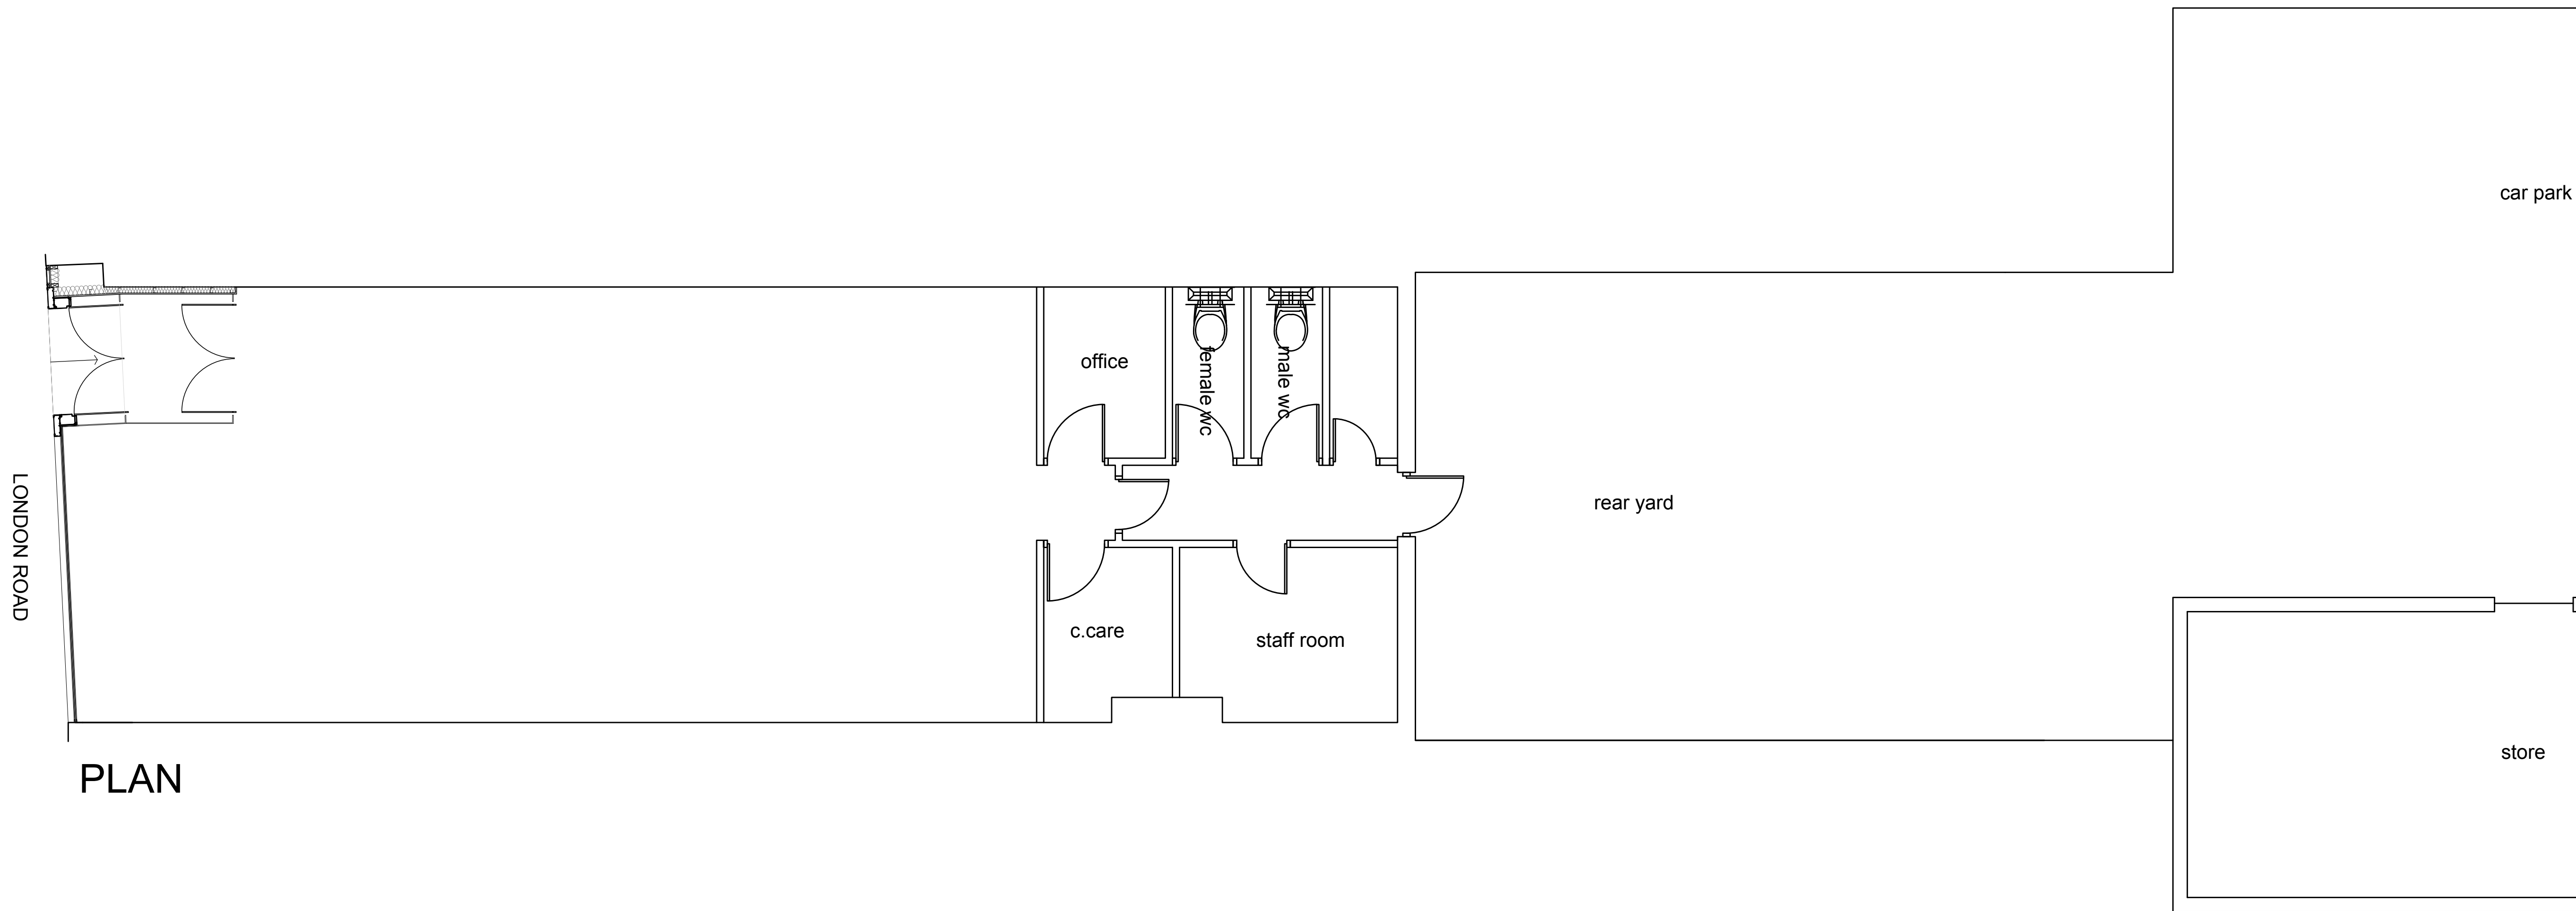


P1 14.02.17 first issue

PRELIMINARY		
ian Belsham Associates		Keel Row 4 The Watermark Gateshead NE11 9SZ Tel. 0191 461 1411 Fax. 0191 460 5223 architects@belsham.com www.belsham.com
Chartered Architects		
32 LONDON ROAD BOGNOR REGIS PO21 1PY		
PROPOSED PLAN & ELEVATION		
777 LUXURY LEISURE		
DRAWN NF	SCALE various @A1	DATE 01.02.17
CHECK PW		
THIS DRAWING IS COPYRIGHT		
1363	(0)02	P1