

A

B

C


D

E


F

G

H

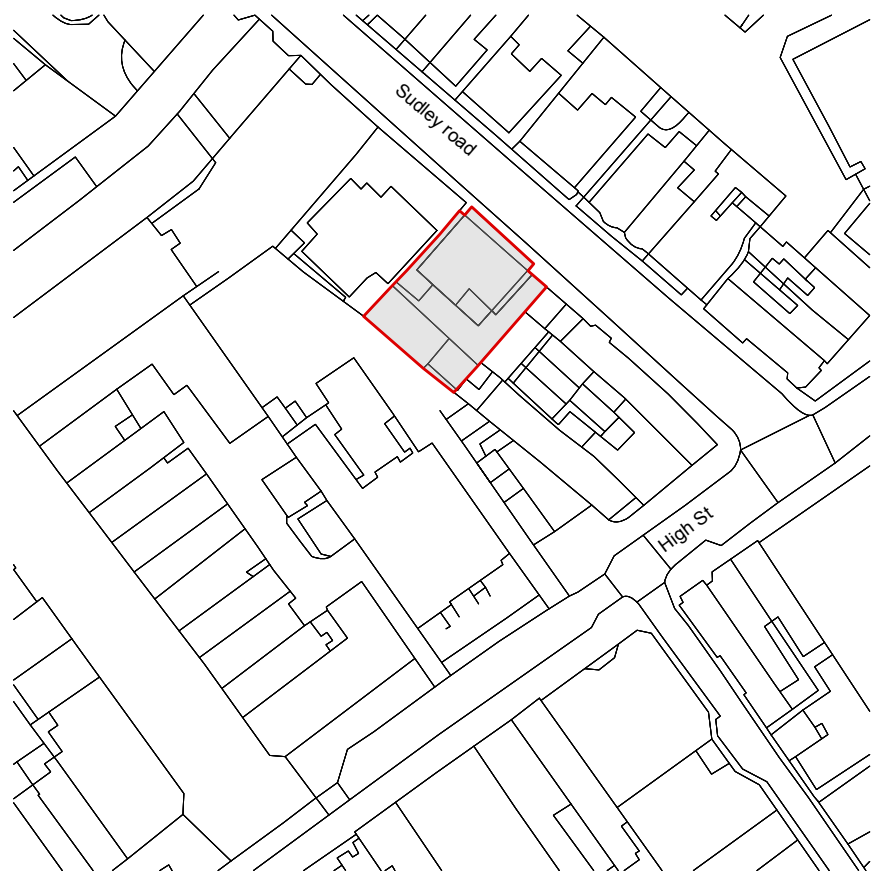

Location Plan 1:1250
0 10 20 M

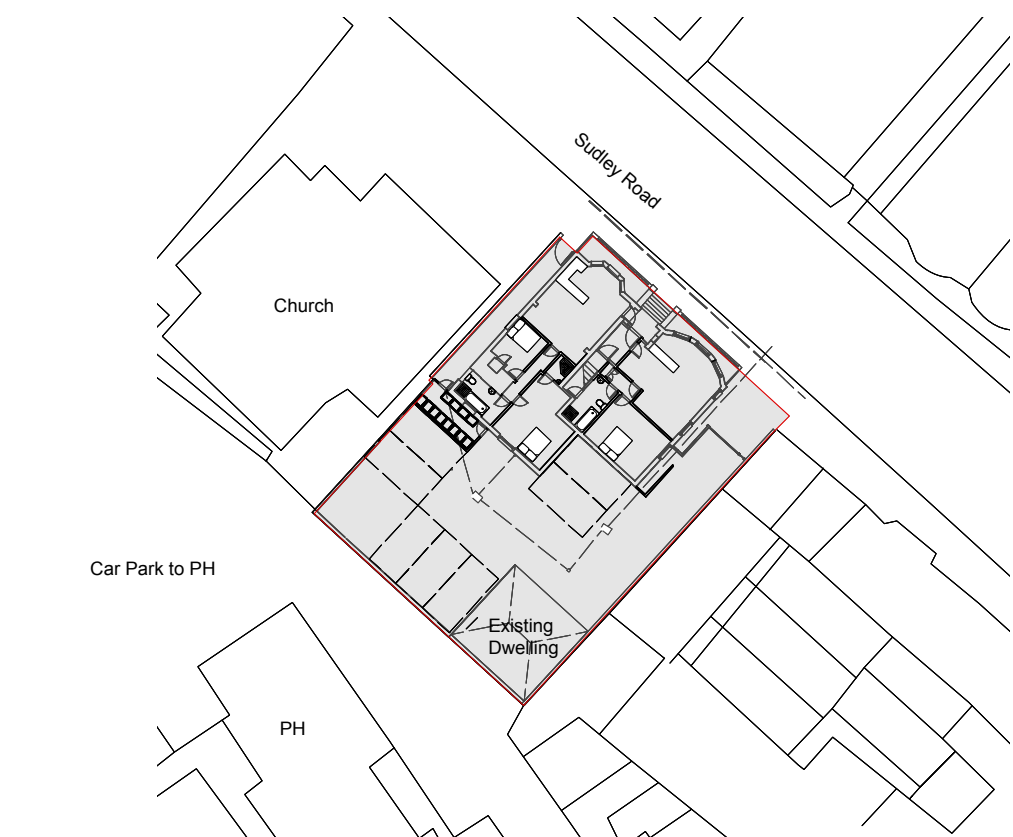


Site Plan 1:500
0 5 10 M




North-West Elevation (Proposed) 1:100




South-East Elevation (Proposed) 1:100

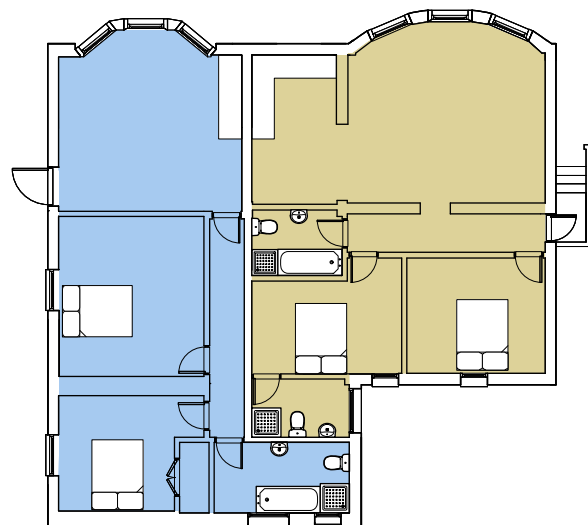


Basement Level
2 x 2 Bedroom Flats GIA's
66 sqm
72 sqm

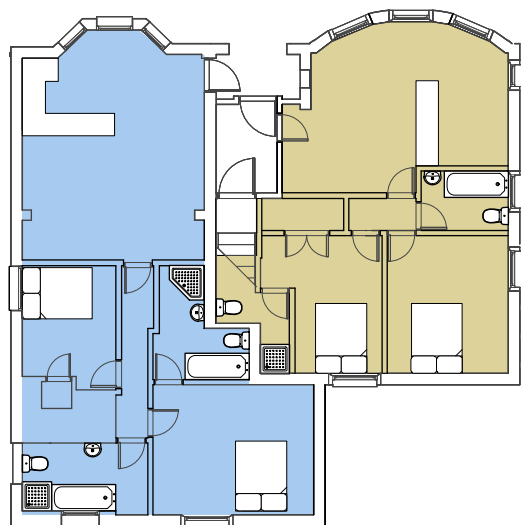


Ground Floor Level
2 x 2 Bedroom Flats GIA's
71 sqm
61 sqm

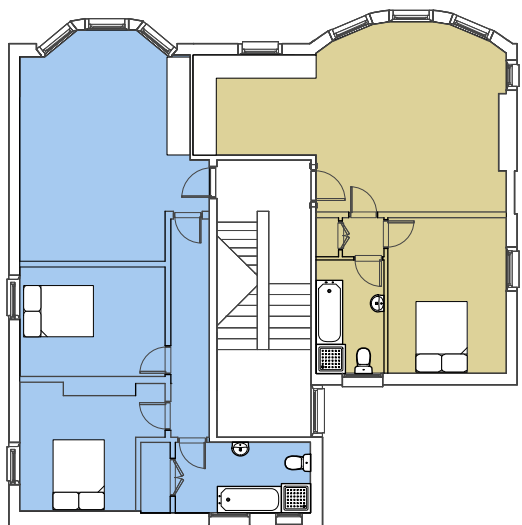


First Floor Level
1 x 2 Bedroom Flats
1 x 1 Bedroom Flats GIA's
65 sqm
53 sqm

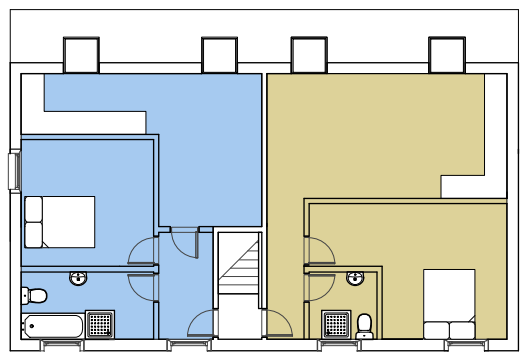


Second Floor Level
2 x 1 Bedroom Flats GIA's
40.8 sqm
44.6 sqm

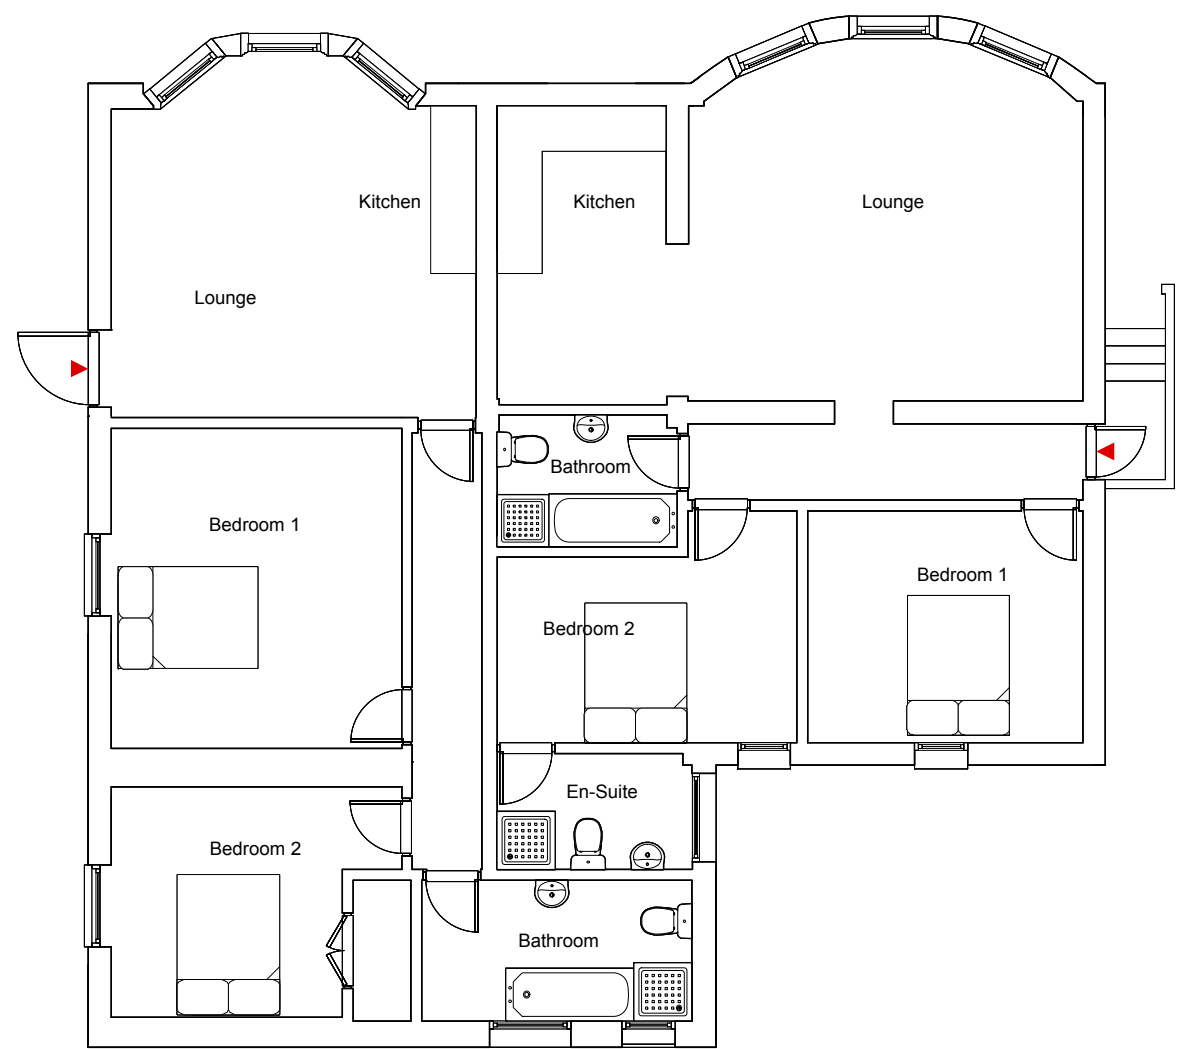


Basement Floor Plan (Proposed) 1:100

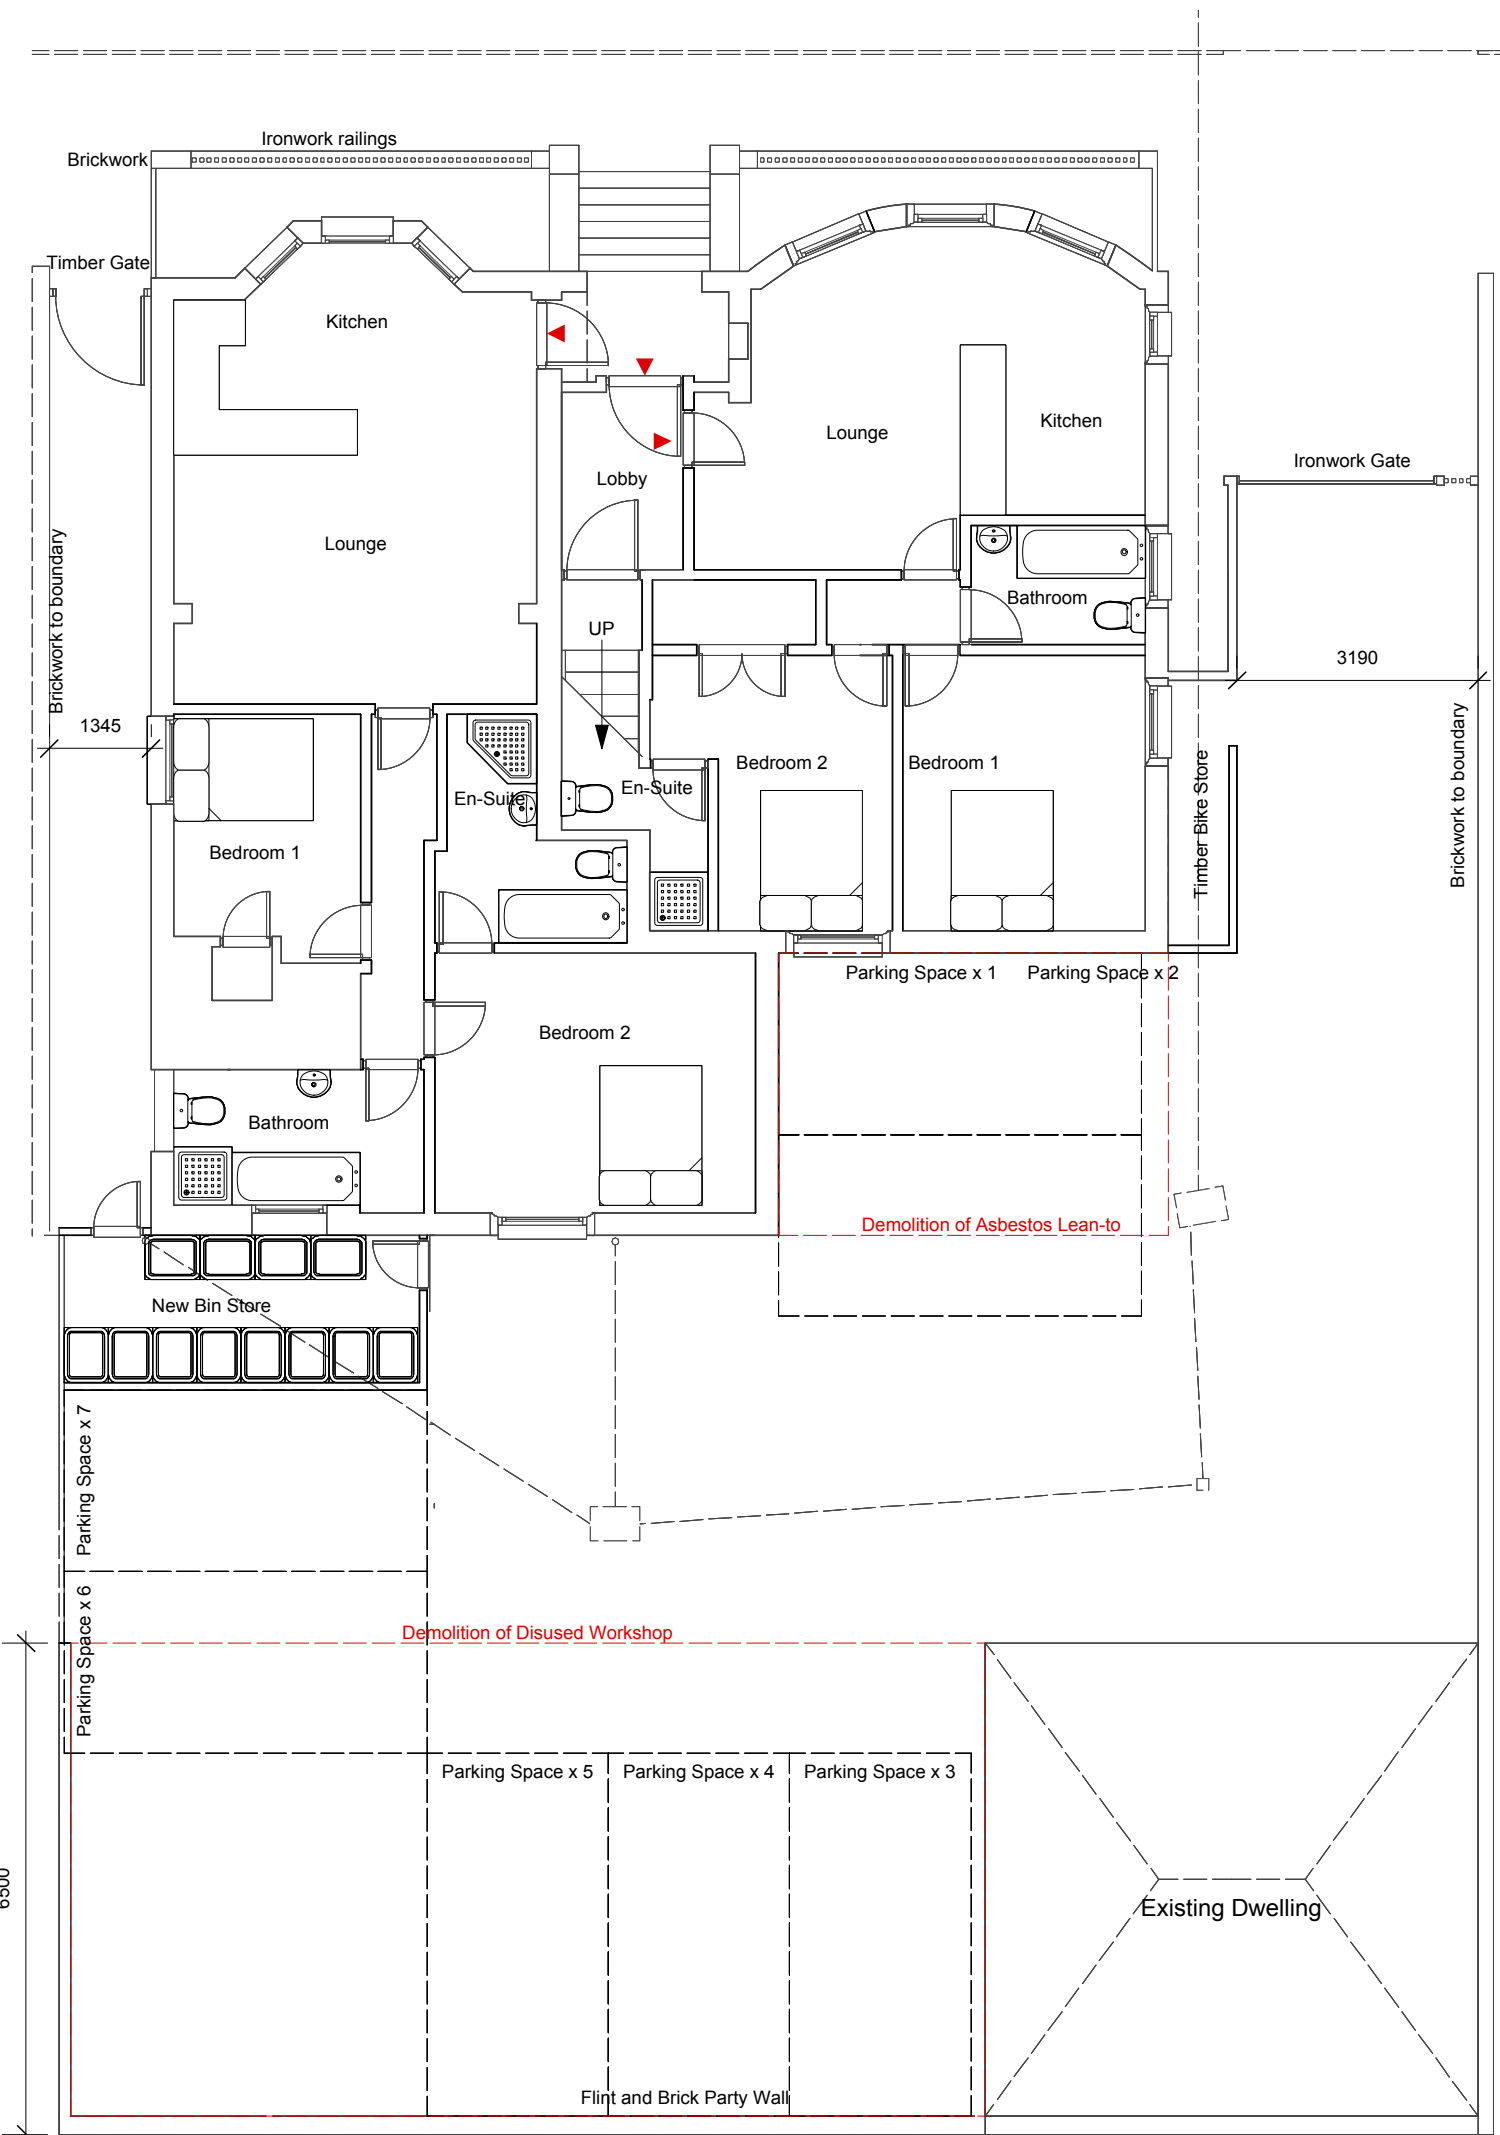

Site Plan (Ground Floor, Proposed) 1:100

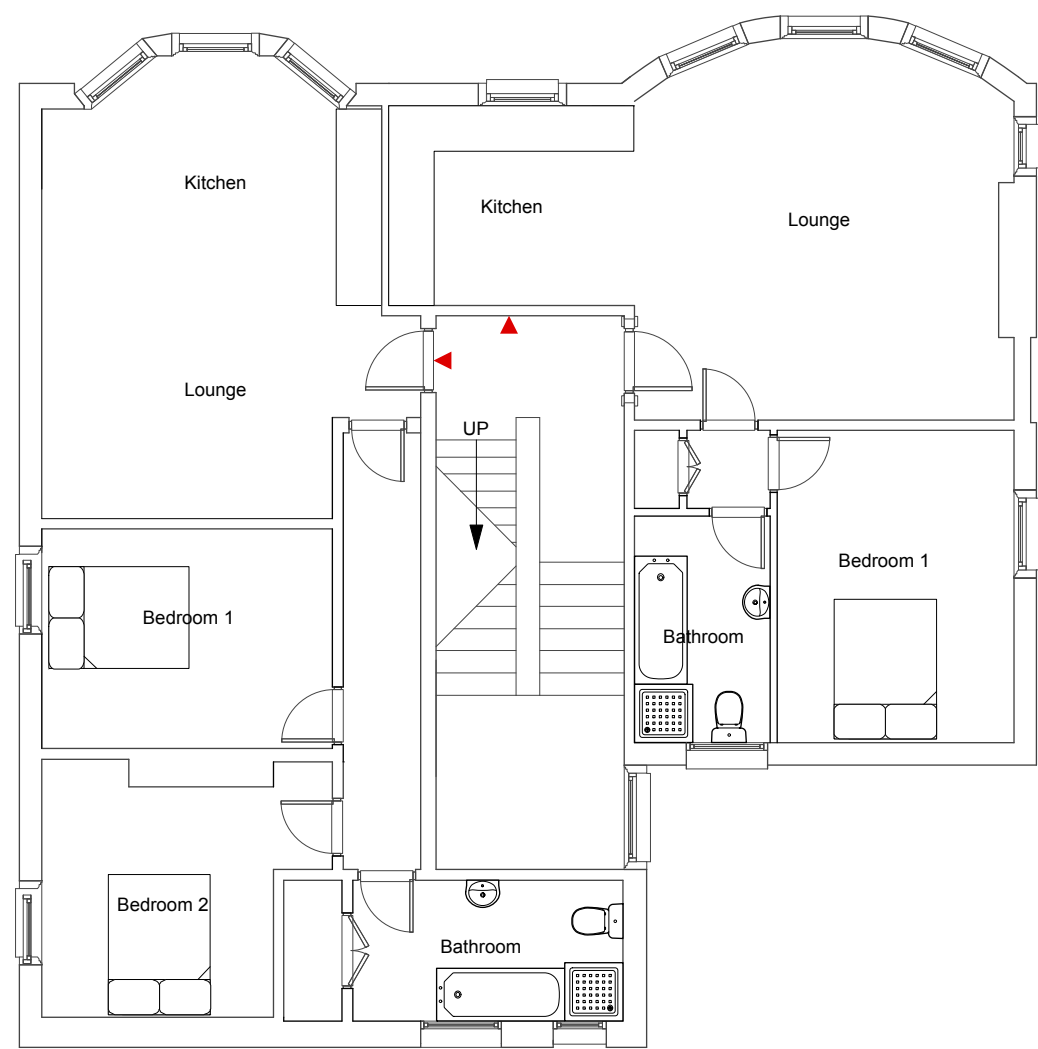

First Floor Plan (Proposed) 1:100

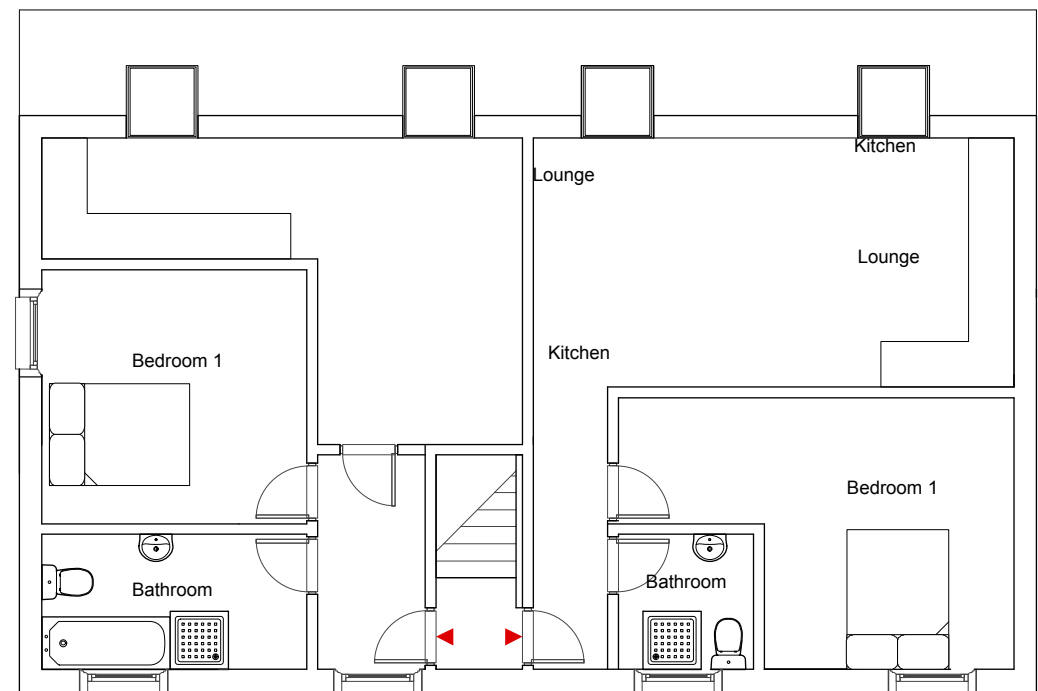

Second Floor Plan (Proposed) 1:100



North-East Elevation 1:100



South-West Elevation 1:100