




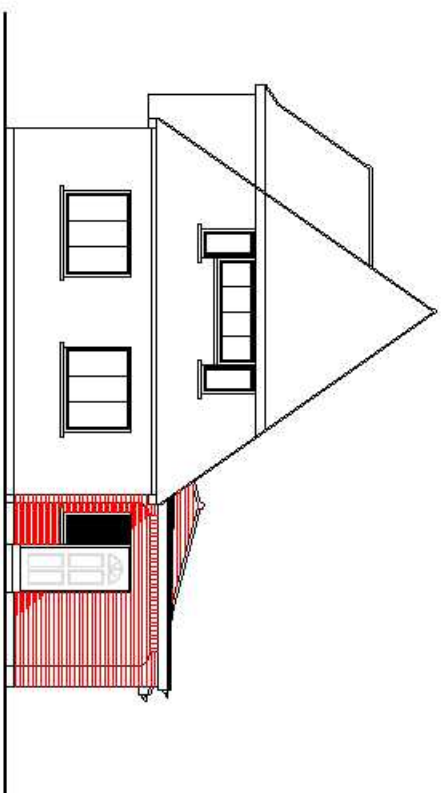


FRONT ELEVATION

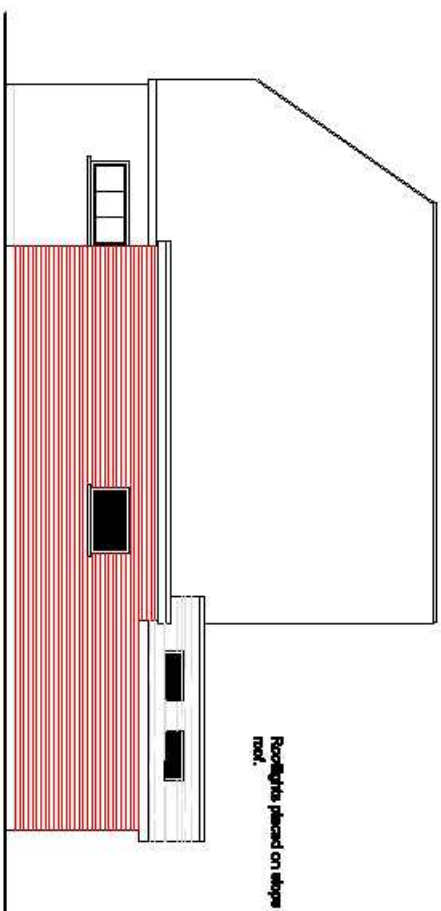

SIDE ELEVATION

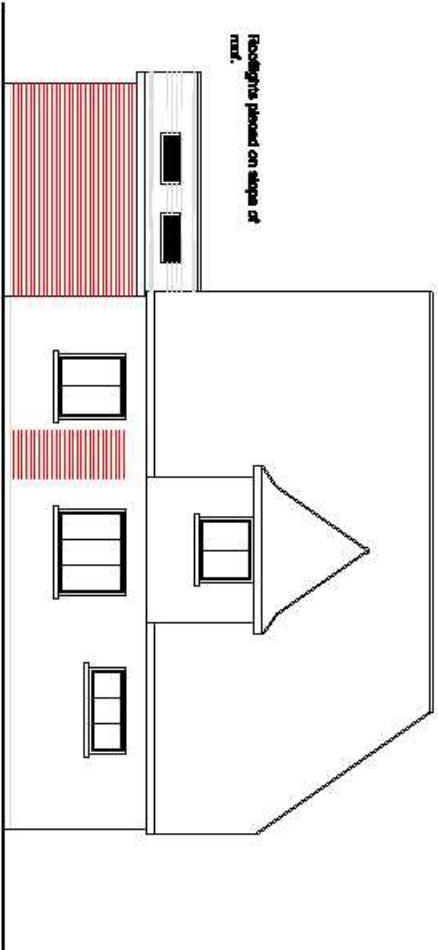

SIDE ELEVATION

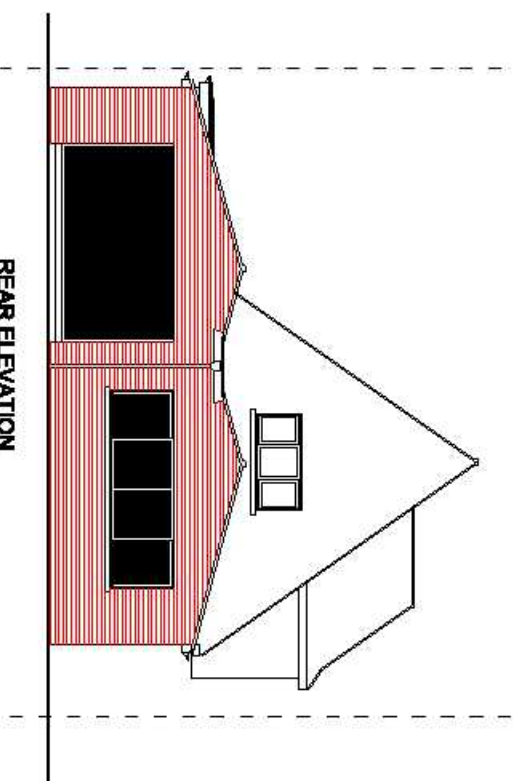

REAR ELEVATION

NOTES

- ROOF - Interlocking tiles to pitched roof to planning approval.
- WALLS - Face brickwork to match existing.
- WINDOWS/DOORS - White framed PVC double glazed units to match existing with folding doors to clients choice and specification.

EXISTING ELEVATIONS



BUSSEX BUILDING CONSULTANCY LIMITED	SBCL
PROJECT - 7 PARKWAY, ALDWICK, BOGNOR REGIS.	ISSUED FOR PERMIT
SCALE - 1/100 REV - A DATE - 17/09/2009	TRADING PARTNERSHIP