




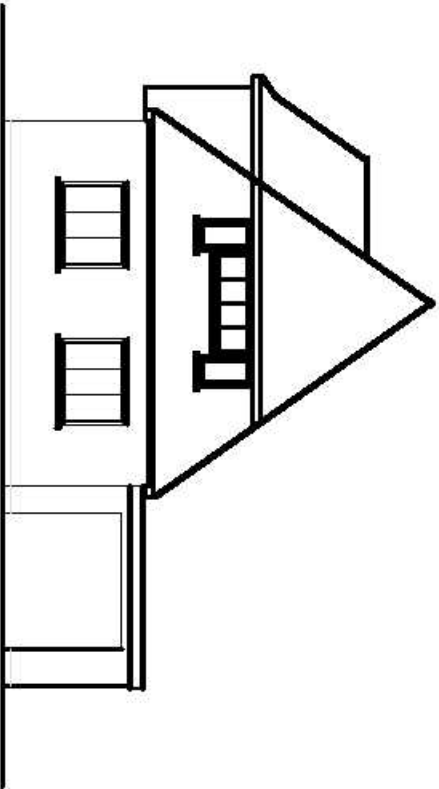


FRONT ELEVATION

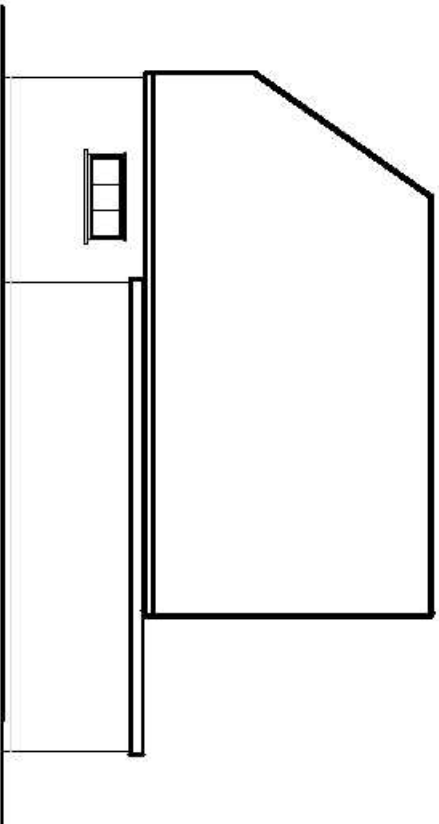

SIDE ELEVATION

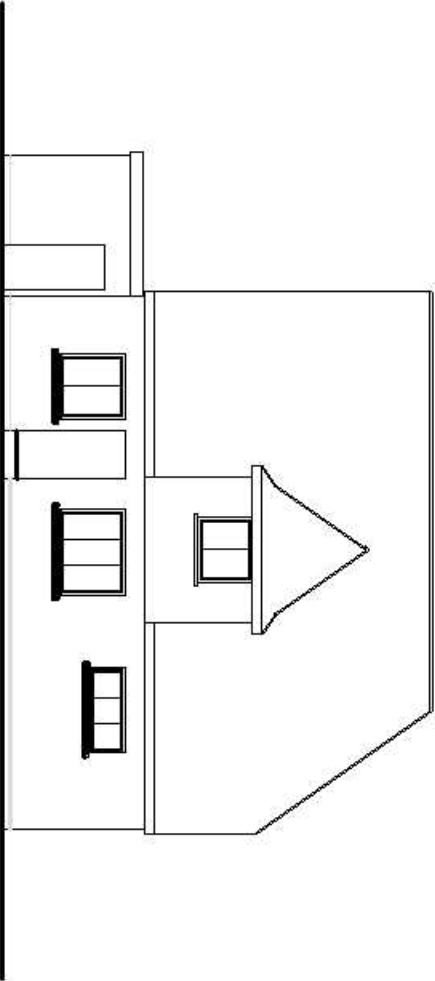

SIDE ELEVATION

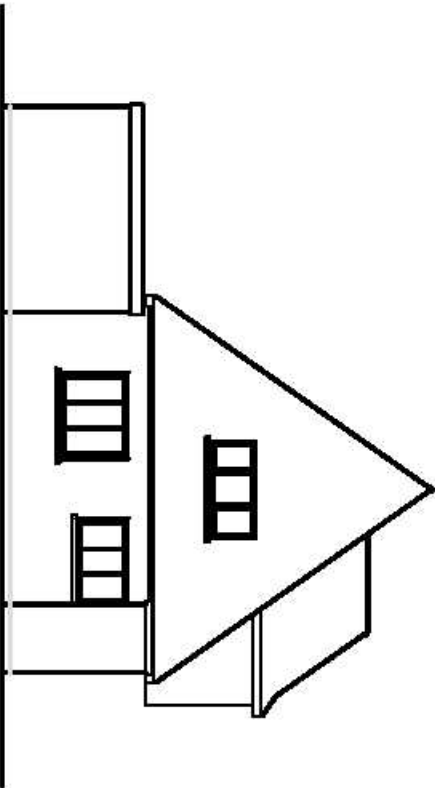

REAR ELEVATION

NOTES

ROOF - Plain concrete tiles to pitched roof

WALLS - Face brickwork with pebbled render to upper elevations

WINDOWS/DOORS - White framed PVC double glazed units.

EXISTING ELEVATIONS



GUBBER BUILDING CONSULTANCY LIMITED		SBCL
PROJECT - 7 PARKWAY, ALDINCK, BIDGOMOR RESIDE.		
SCALE - 1/100 REV. - DATE - 08/03/2008		
		1:100 SCALE Architectural Drawing Project Title Drawing Number
		THREE - DIMENSIONAL