


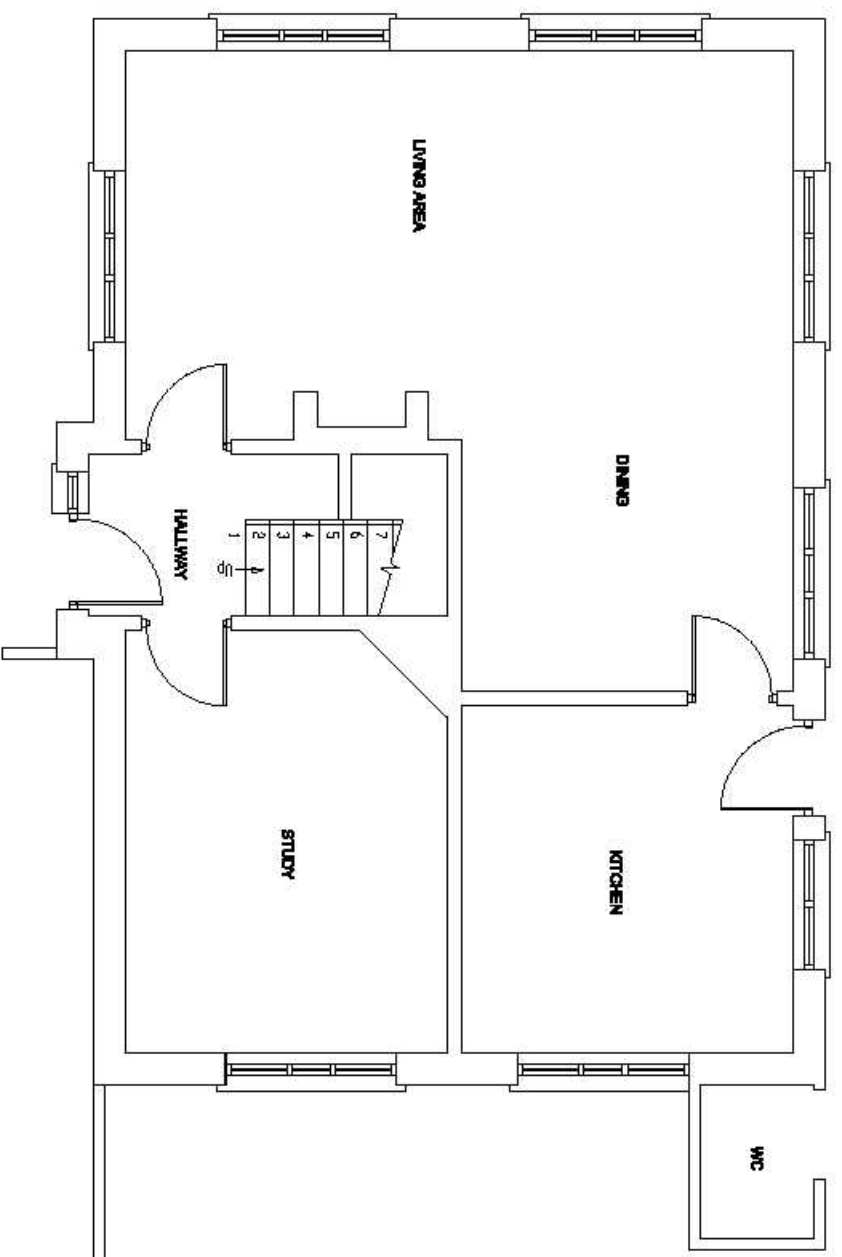

Boundary.

EXISTING GROUND FLOOR PLAN



SUSSEX BUILDING CONSULTANCY LIMITED 7 PARKWAY, ALDWICK, BOGNOR REGIS.	SBCL 1 COLINGDALE BRIGHTON STREET POWELL ROAD TOTTENHAM
SCALE - 1/50 REV - DATE - 04/03/2008	