


Hand made
drawing

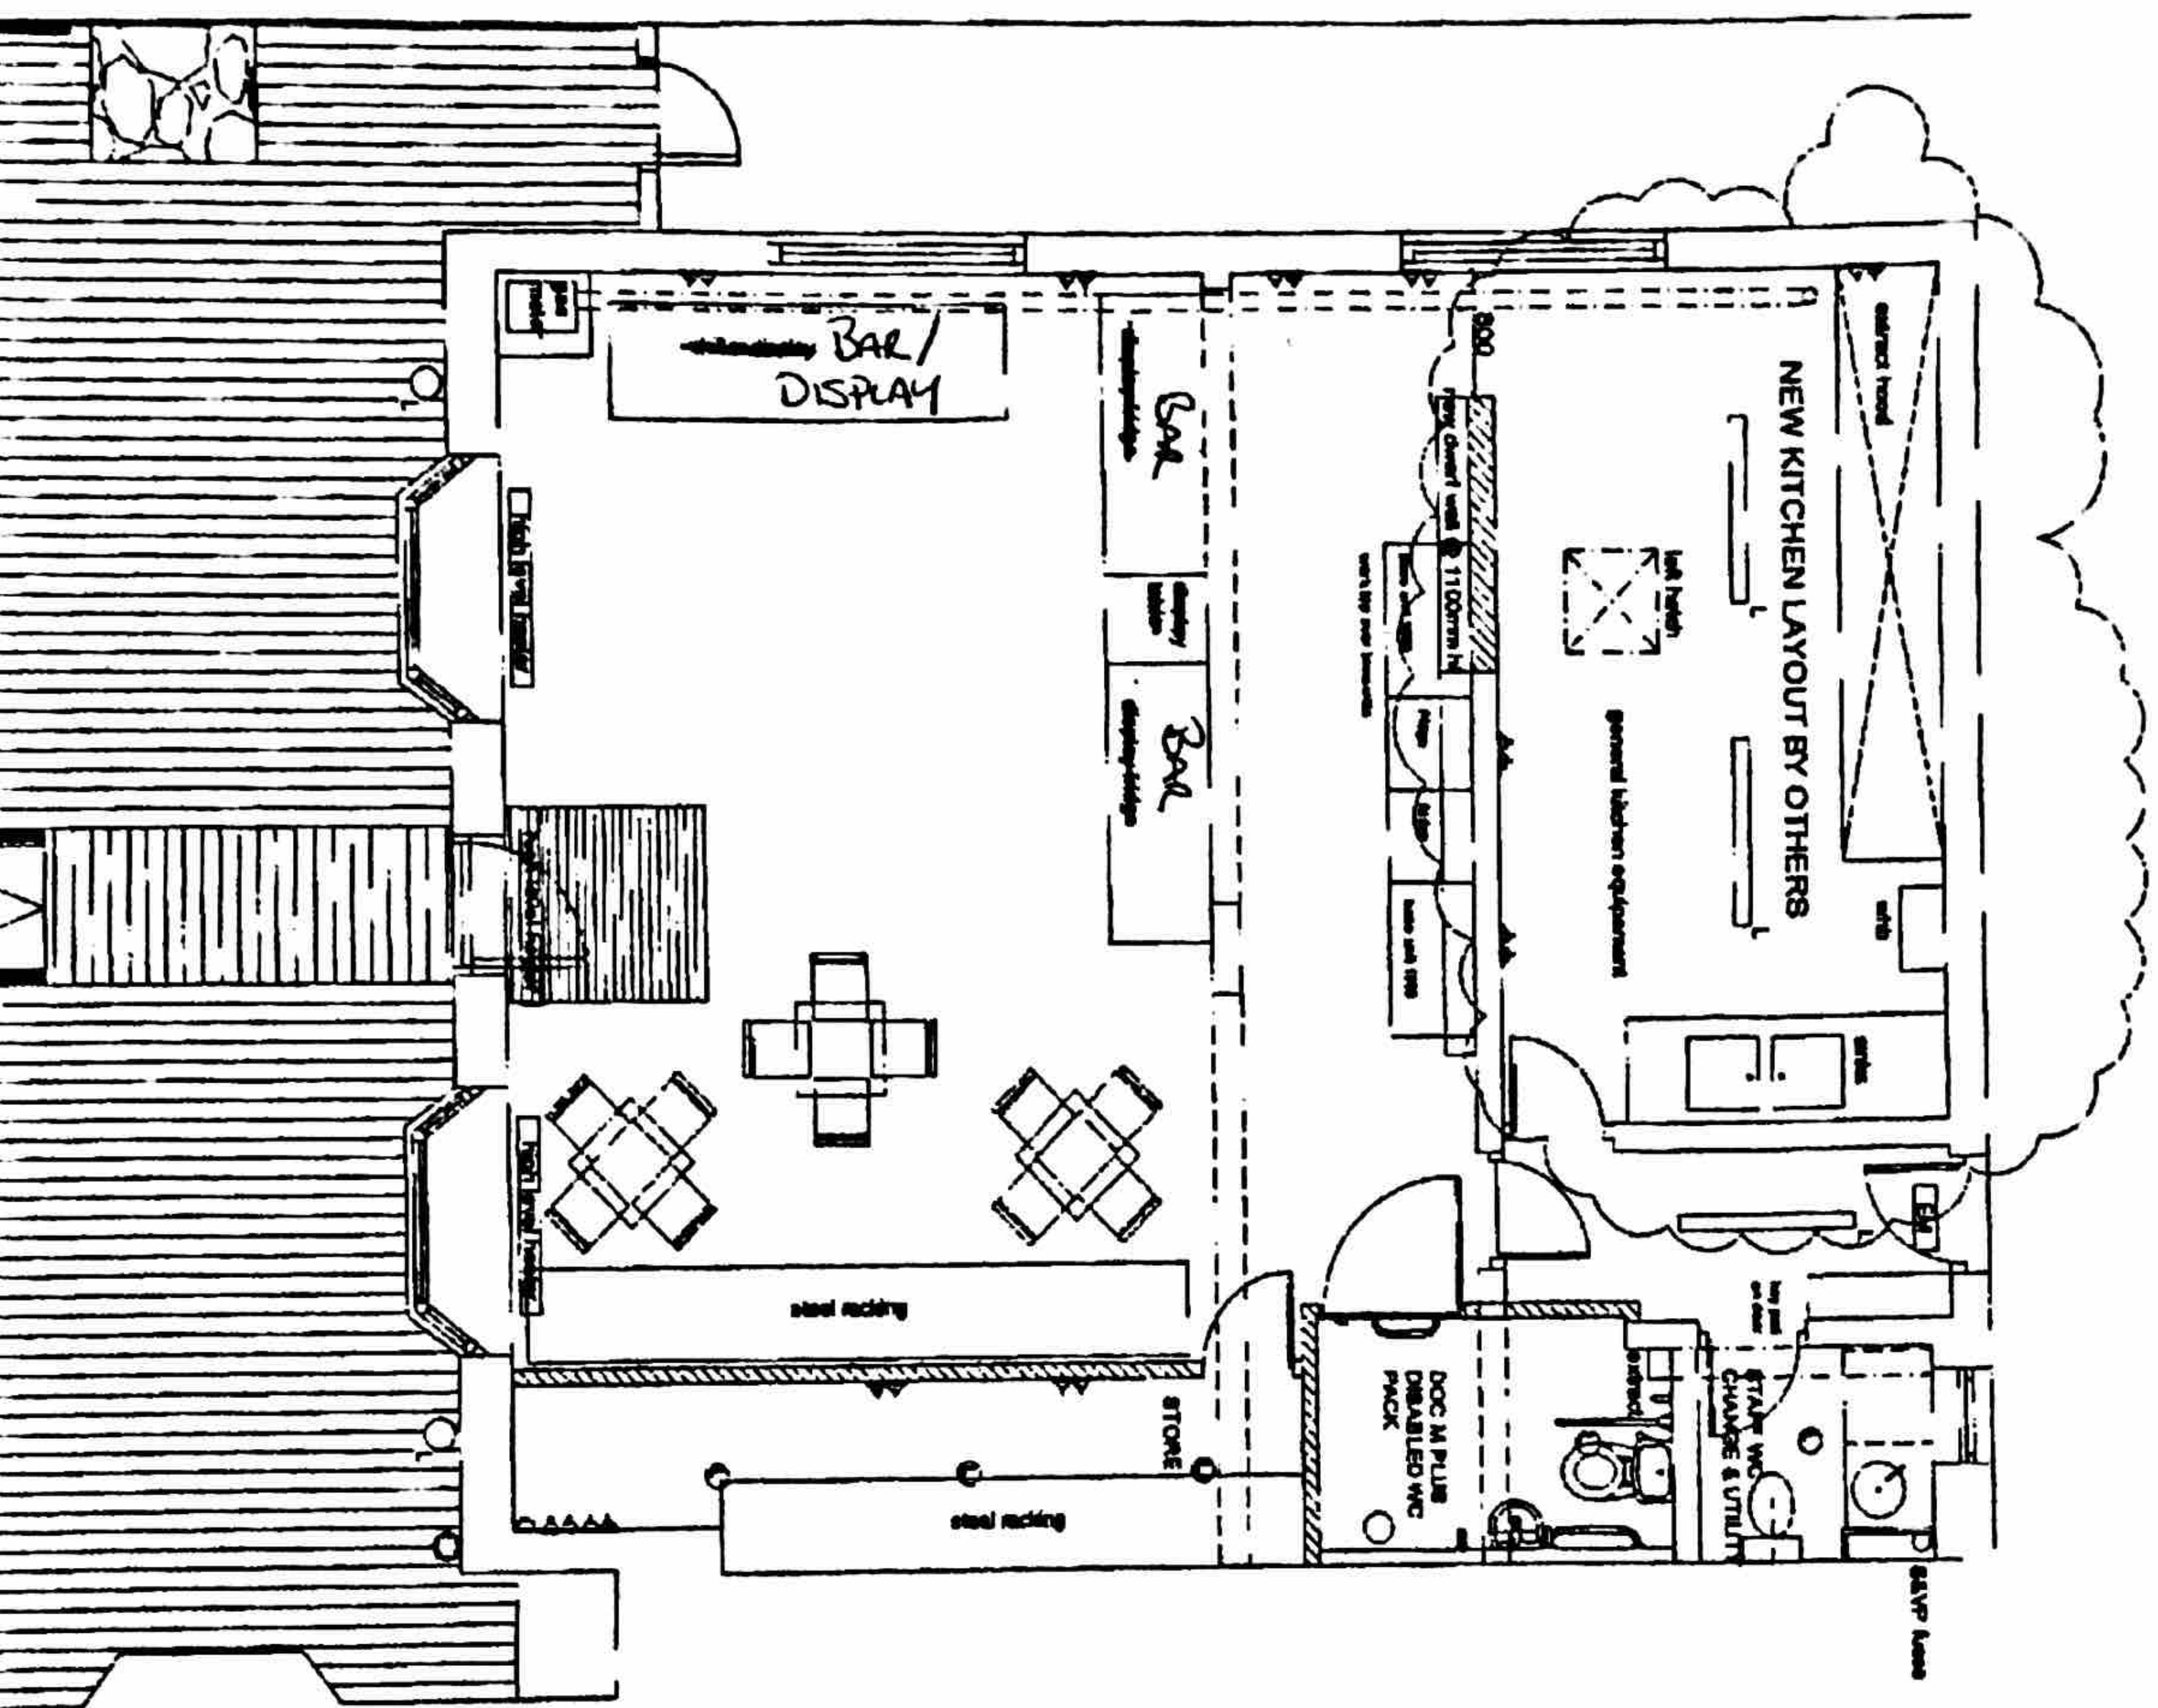


GROUP 1
12 DEC 2017
RECEIVED

RECEIVED
12 DEC 2017

PROPOSED LAYOUT PLAN 1:50 @ A1

PROPOSED ELEVATION 1:50 @ A1

new external light
new doors & windows
new roof/external
uplift

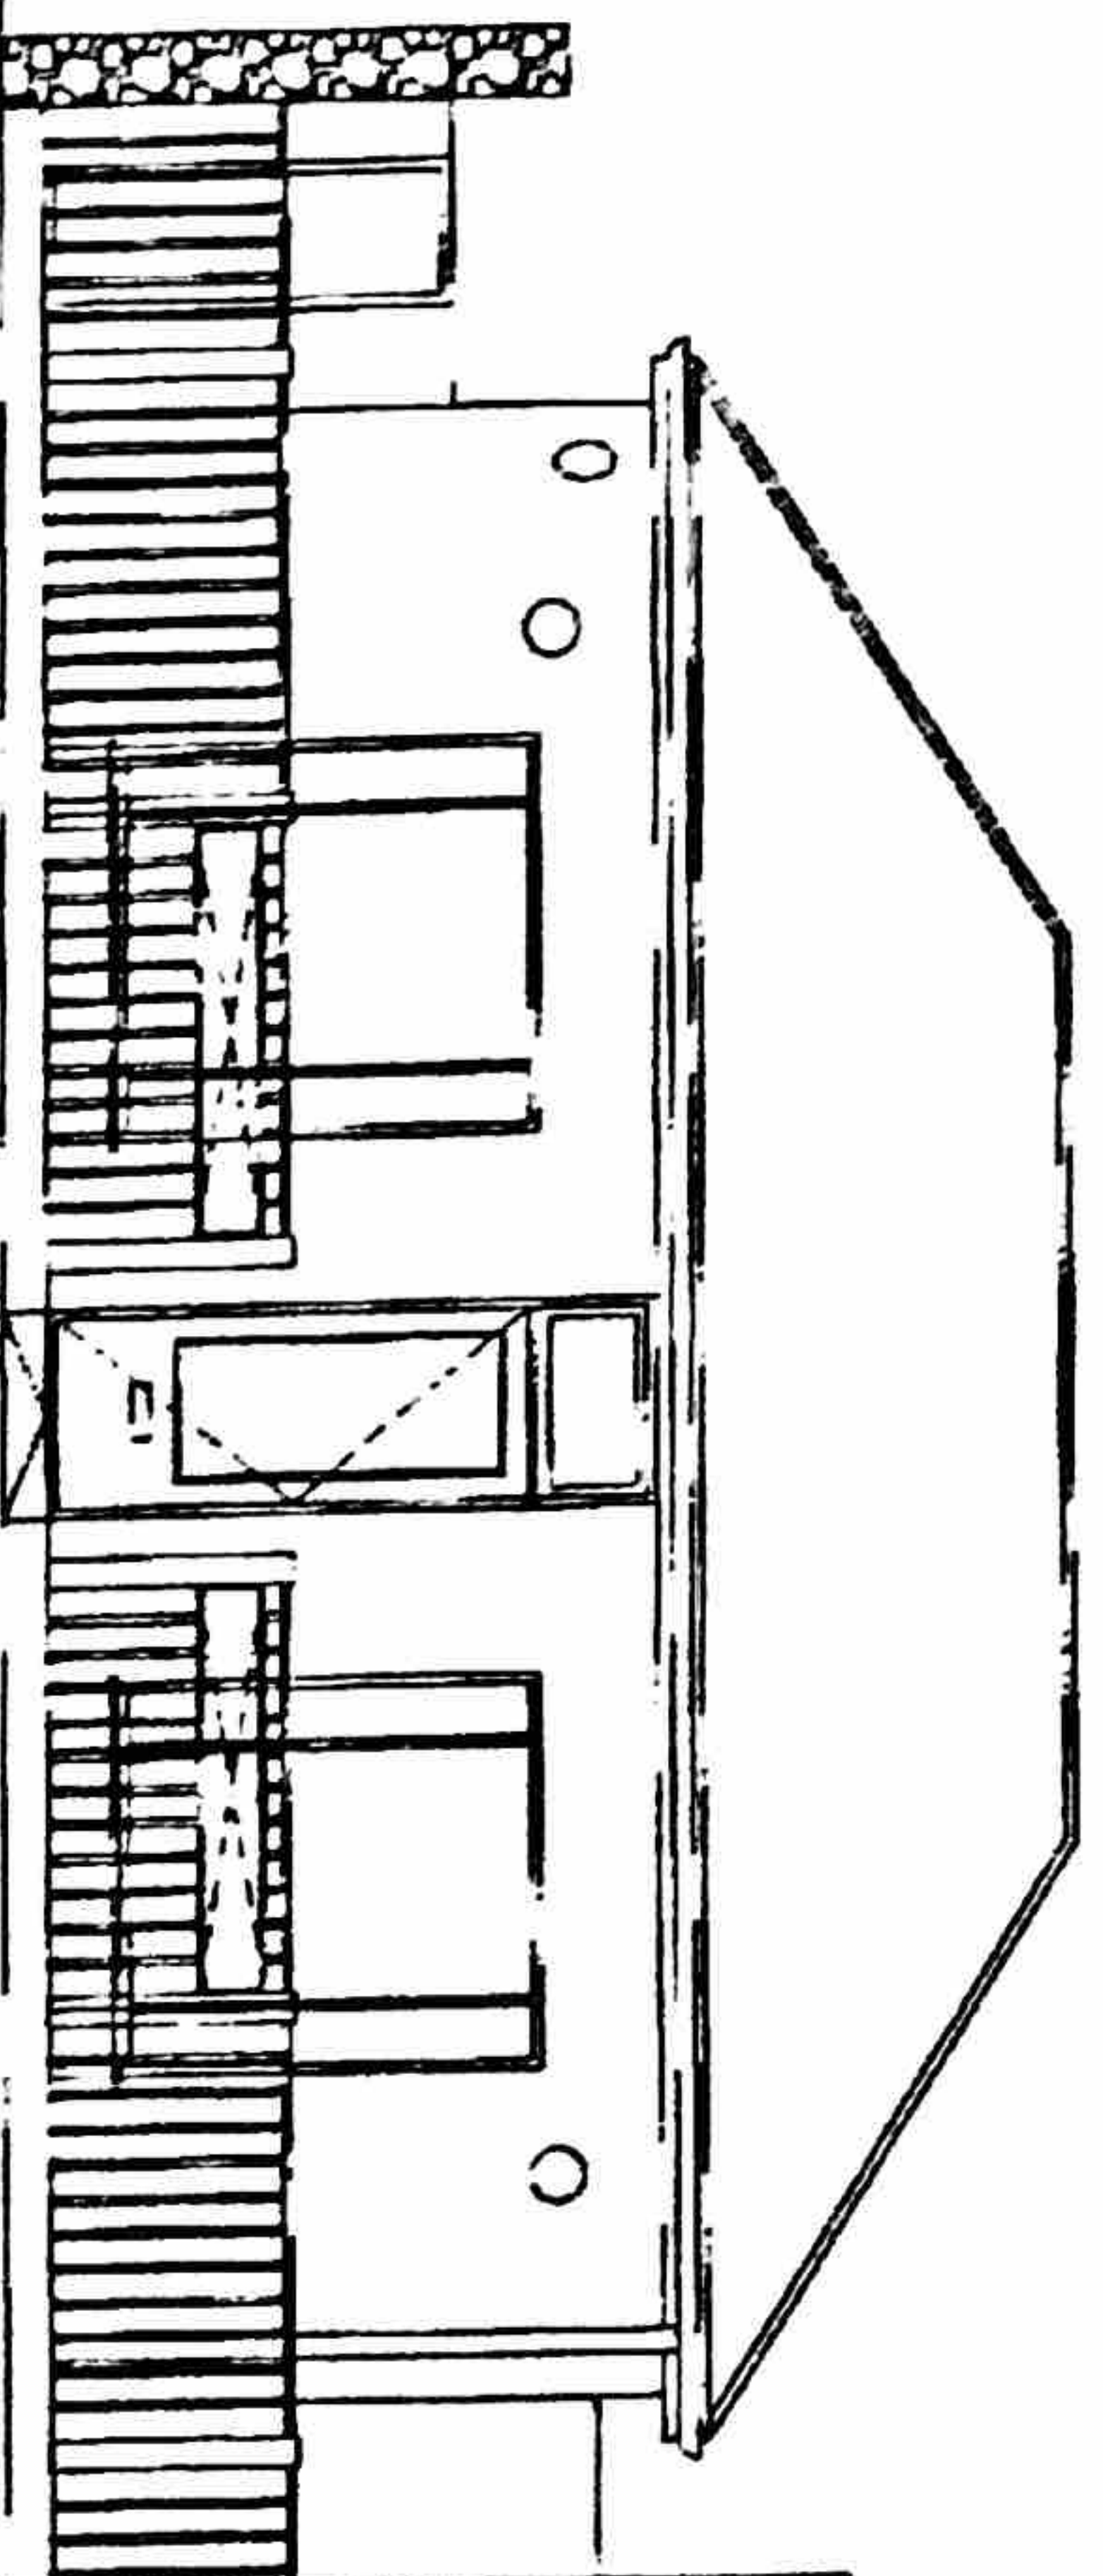

RECEIVED
12 DEC 2017

RECEIVED

AMERICAN DISTRICT COUNCIL