

Note

Do not Scale from this Drawing (except for planning approval)
All dimensions are in millimetres and to be checked on site
All Dimensions relating to subcontractors or suppliers work must be checked and agreed between the main contractor and the sub-contractors and suppliers










The Party Wall etc. Act, 1996

These works are subject to the above Act.


Building owner is required to serve notice to adjoining owner and obtain written Award / agreement prior to agreed date for commencement of works

Relevant Notices:

- / / Party Structure Notice
/ / Three Metre / Six Metre Notice
/ / Line of Junction Notice

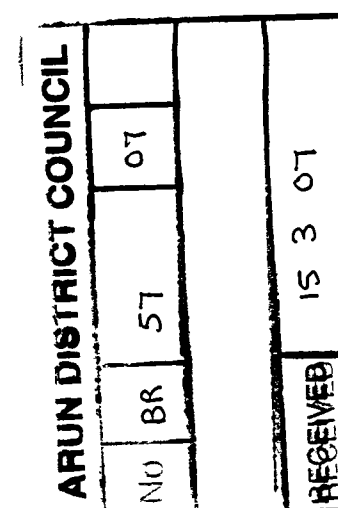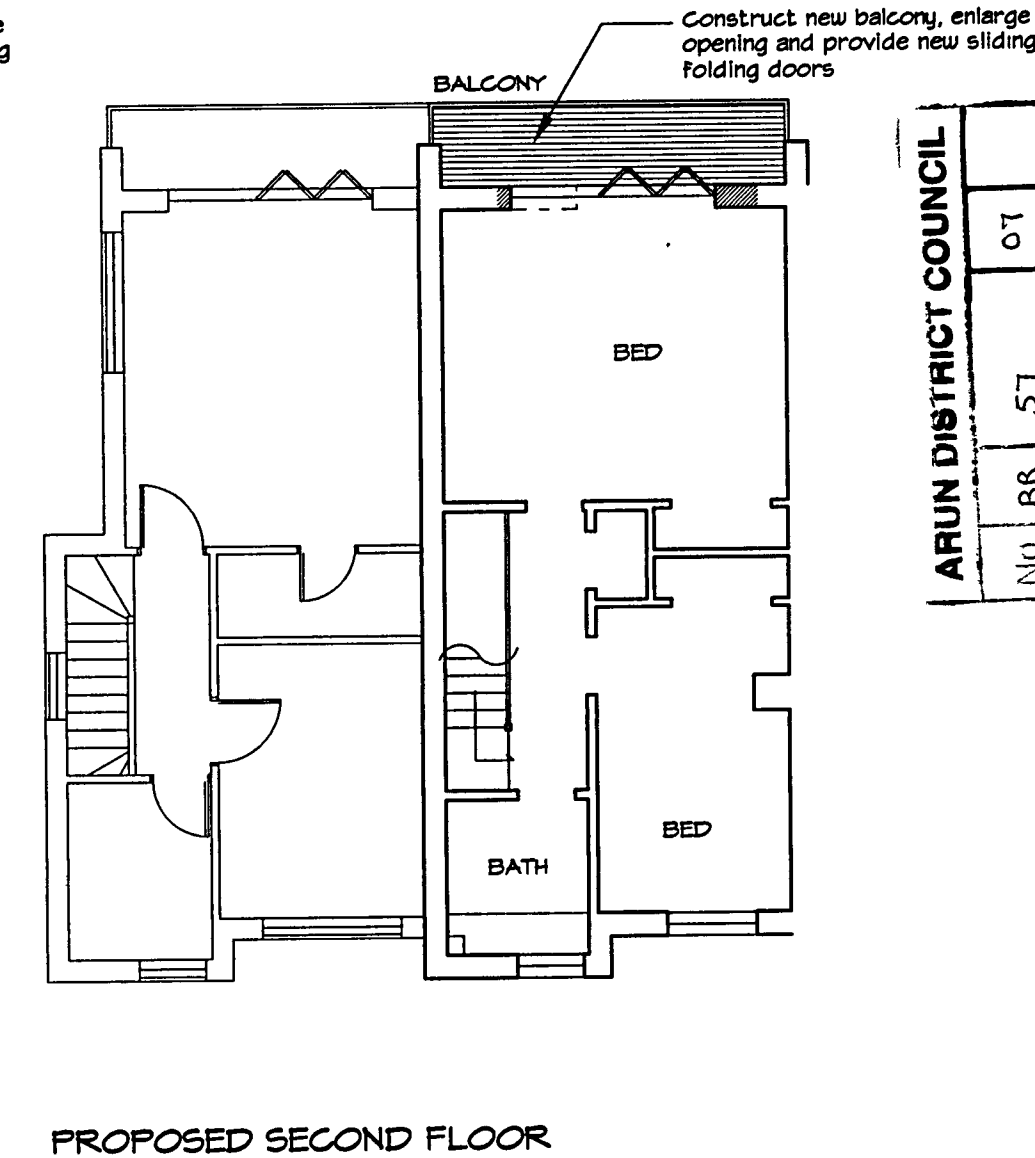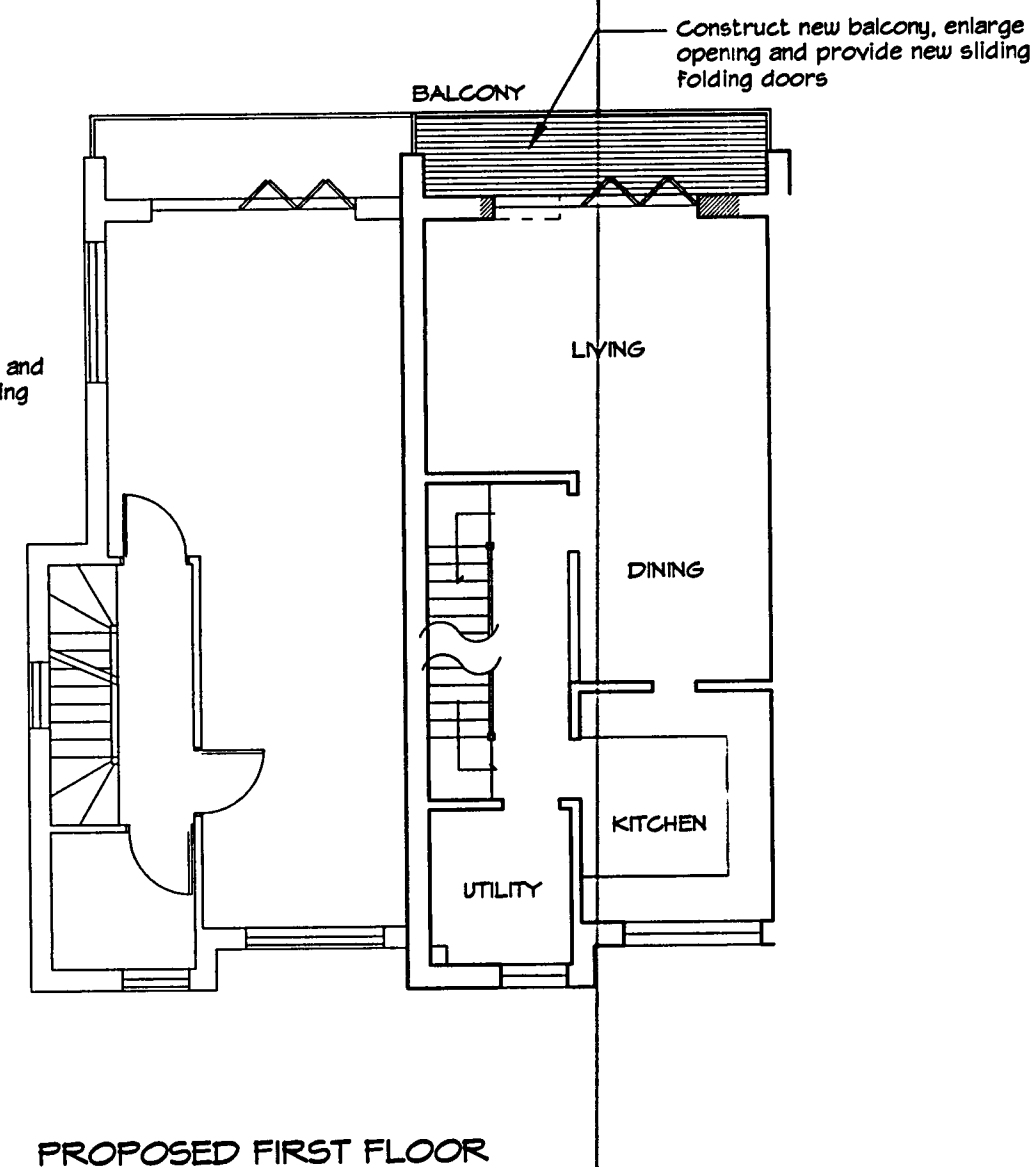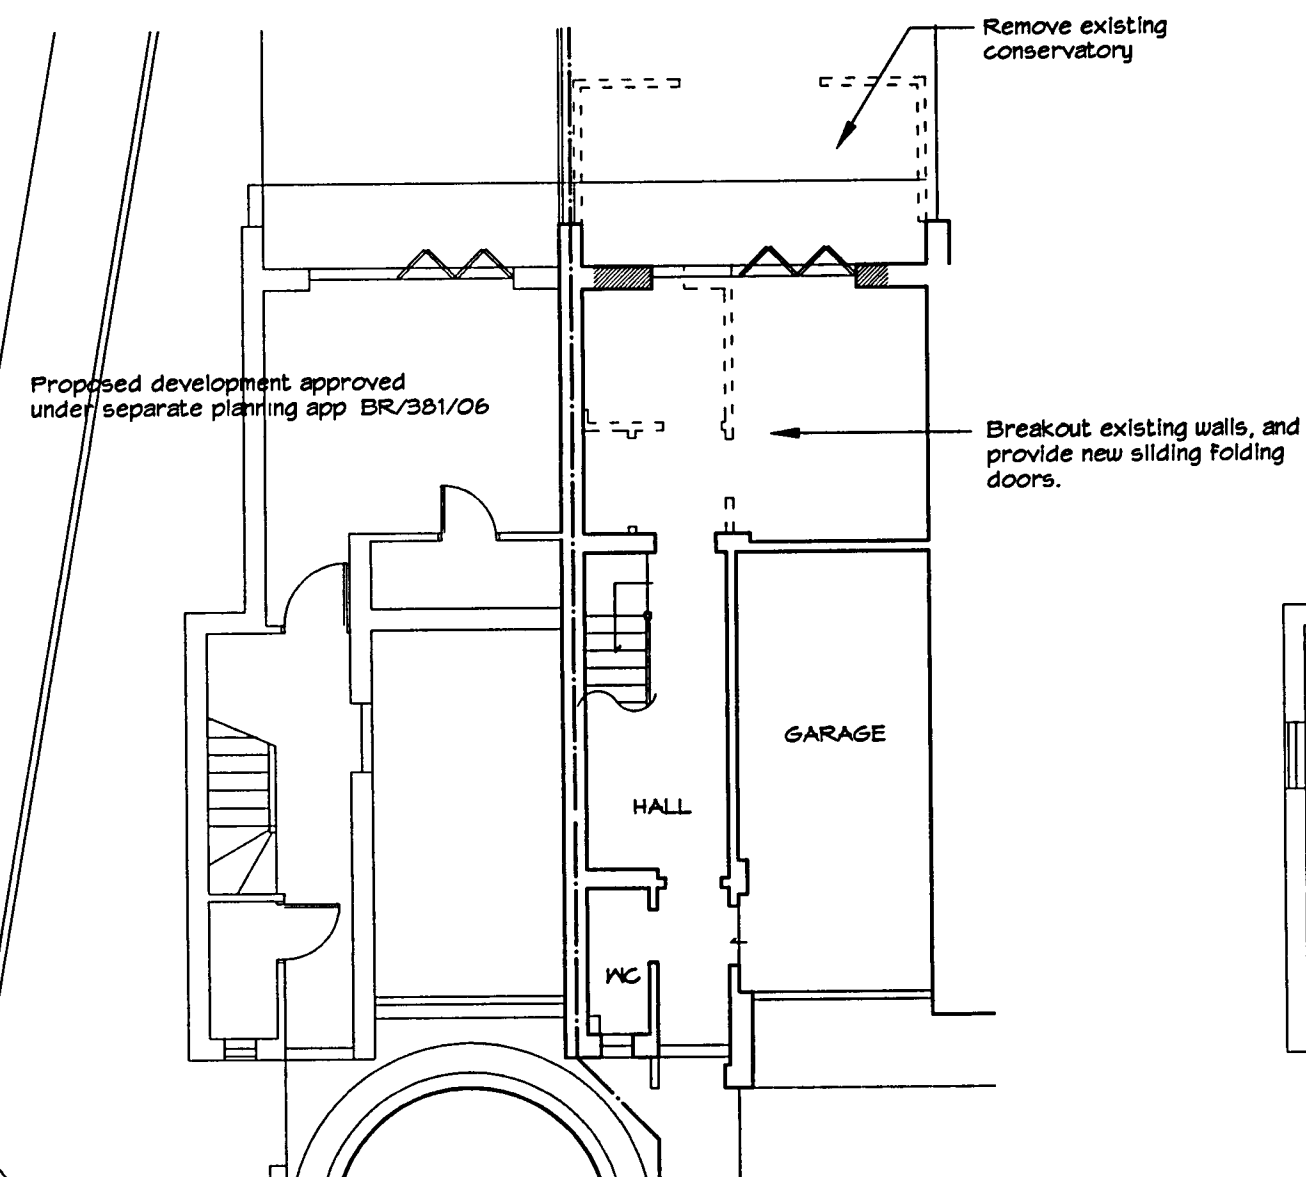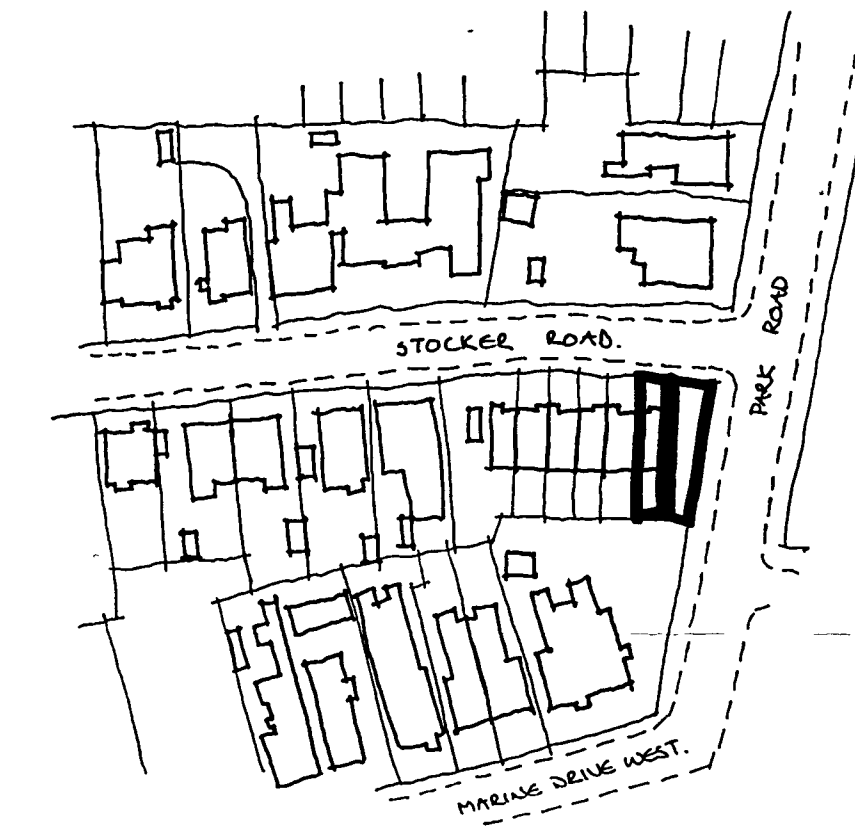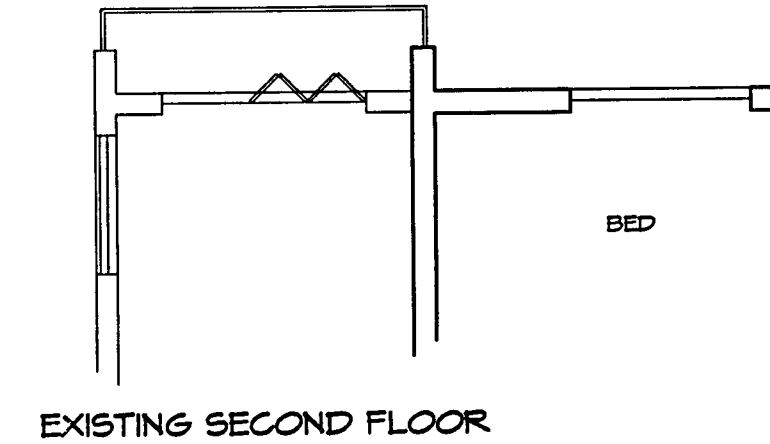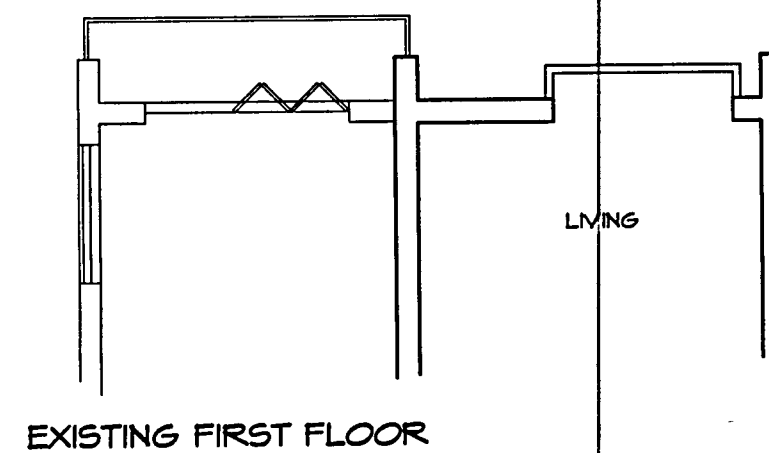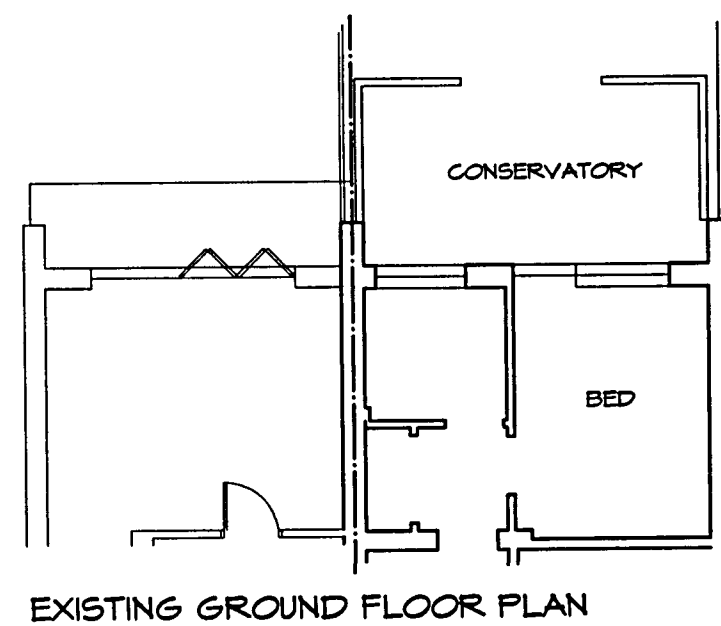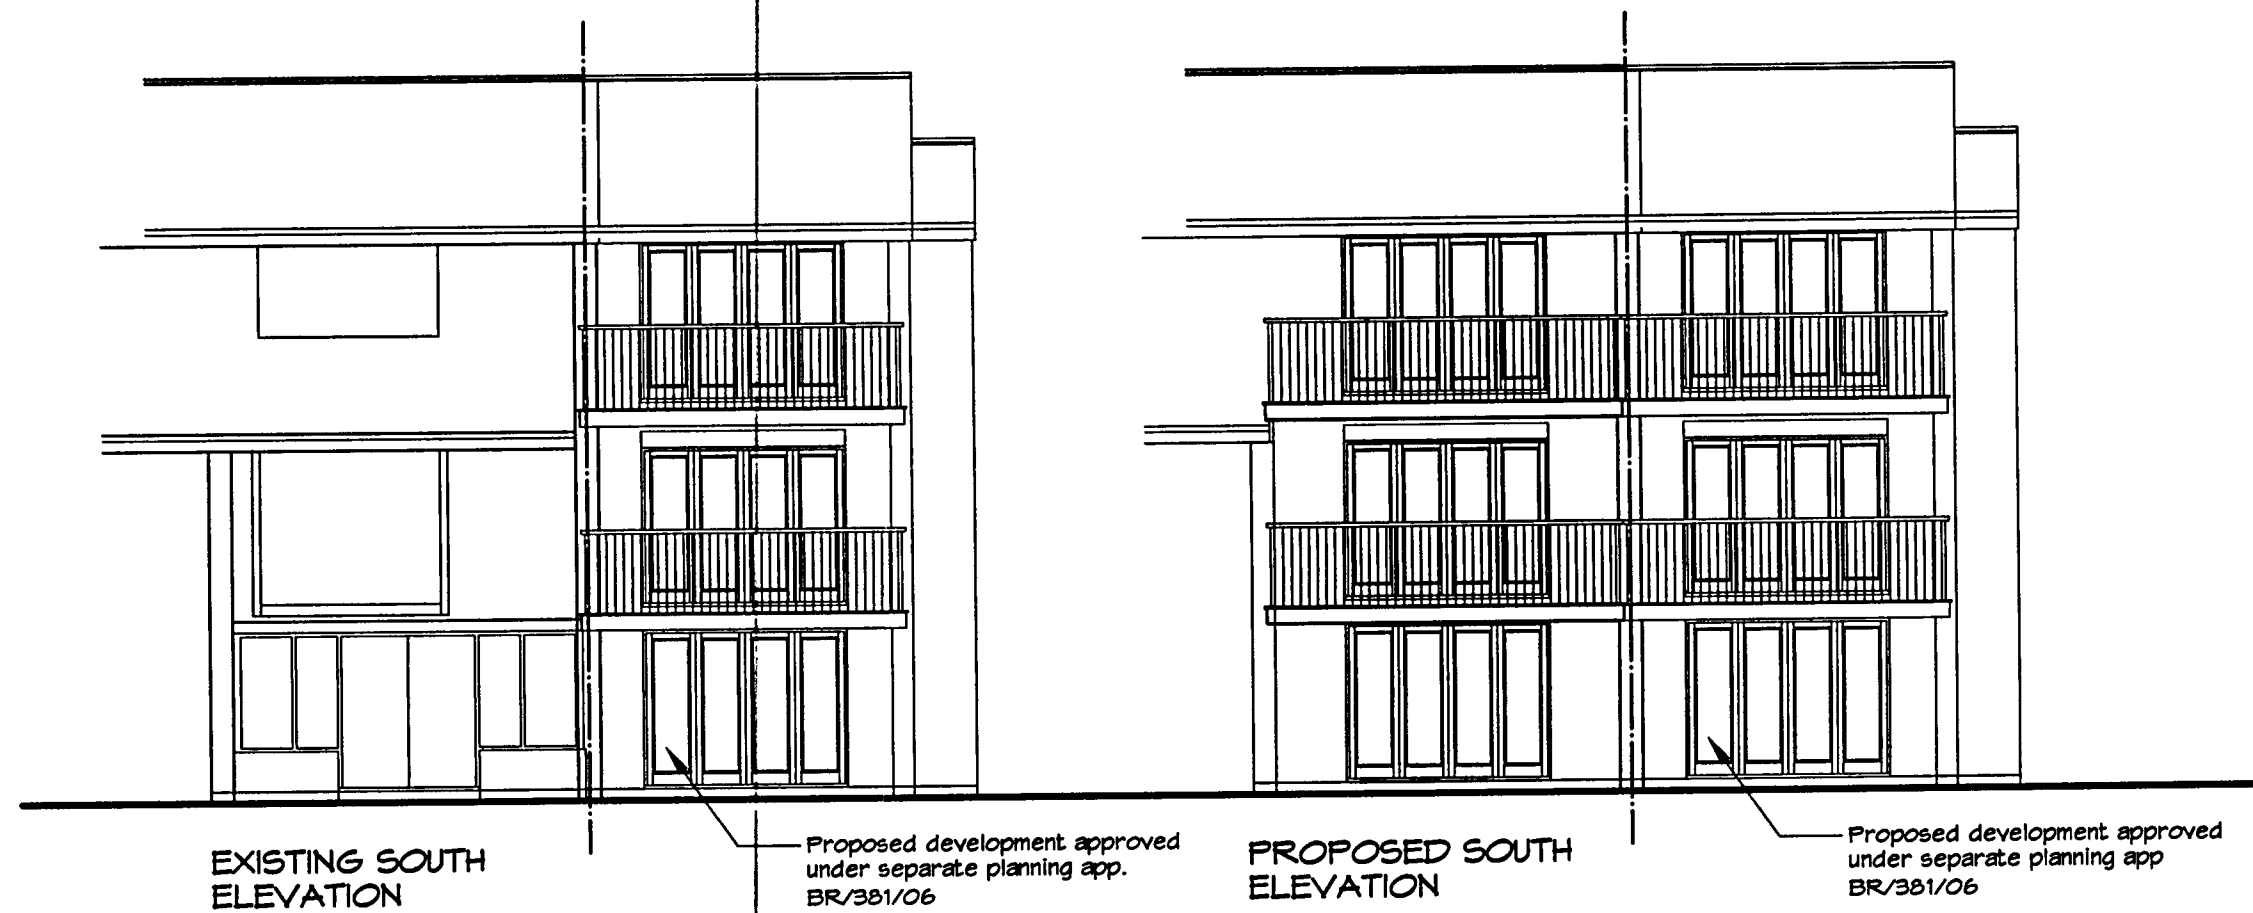

NORTH

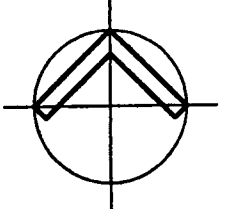**WATKINS WOOD SURVEYORS**

37 North Street
Emsworth
Hampshire PO10 7DA
Tel : (01243) 371956
Fax : 0870 7059642
admin@watkinswoodsurveyors.co.uk

RICS

PROPOSED BALCONIES
1 SEAFIELD TERRACE
STOCKER ROAD, BOGNOR REGIS.
Mr M White

Drawn by: GP

Checked by: *WJ*

Scale: Metric

Date: 27/02/07

Job No: 3116

Drawing: 10

Proposed Balconies & Alterations - 1 Seafield Terrace, Stocker Road.