


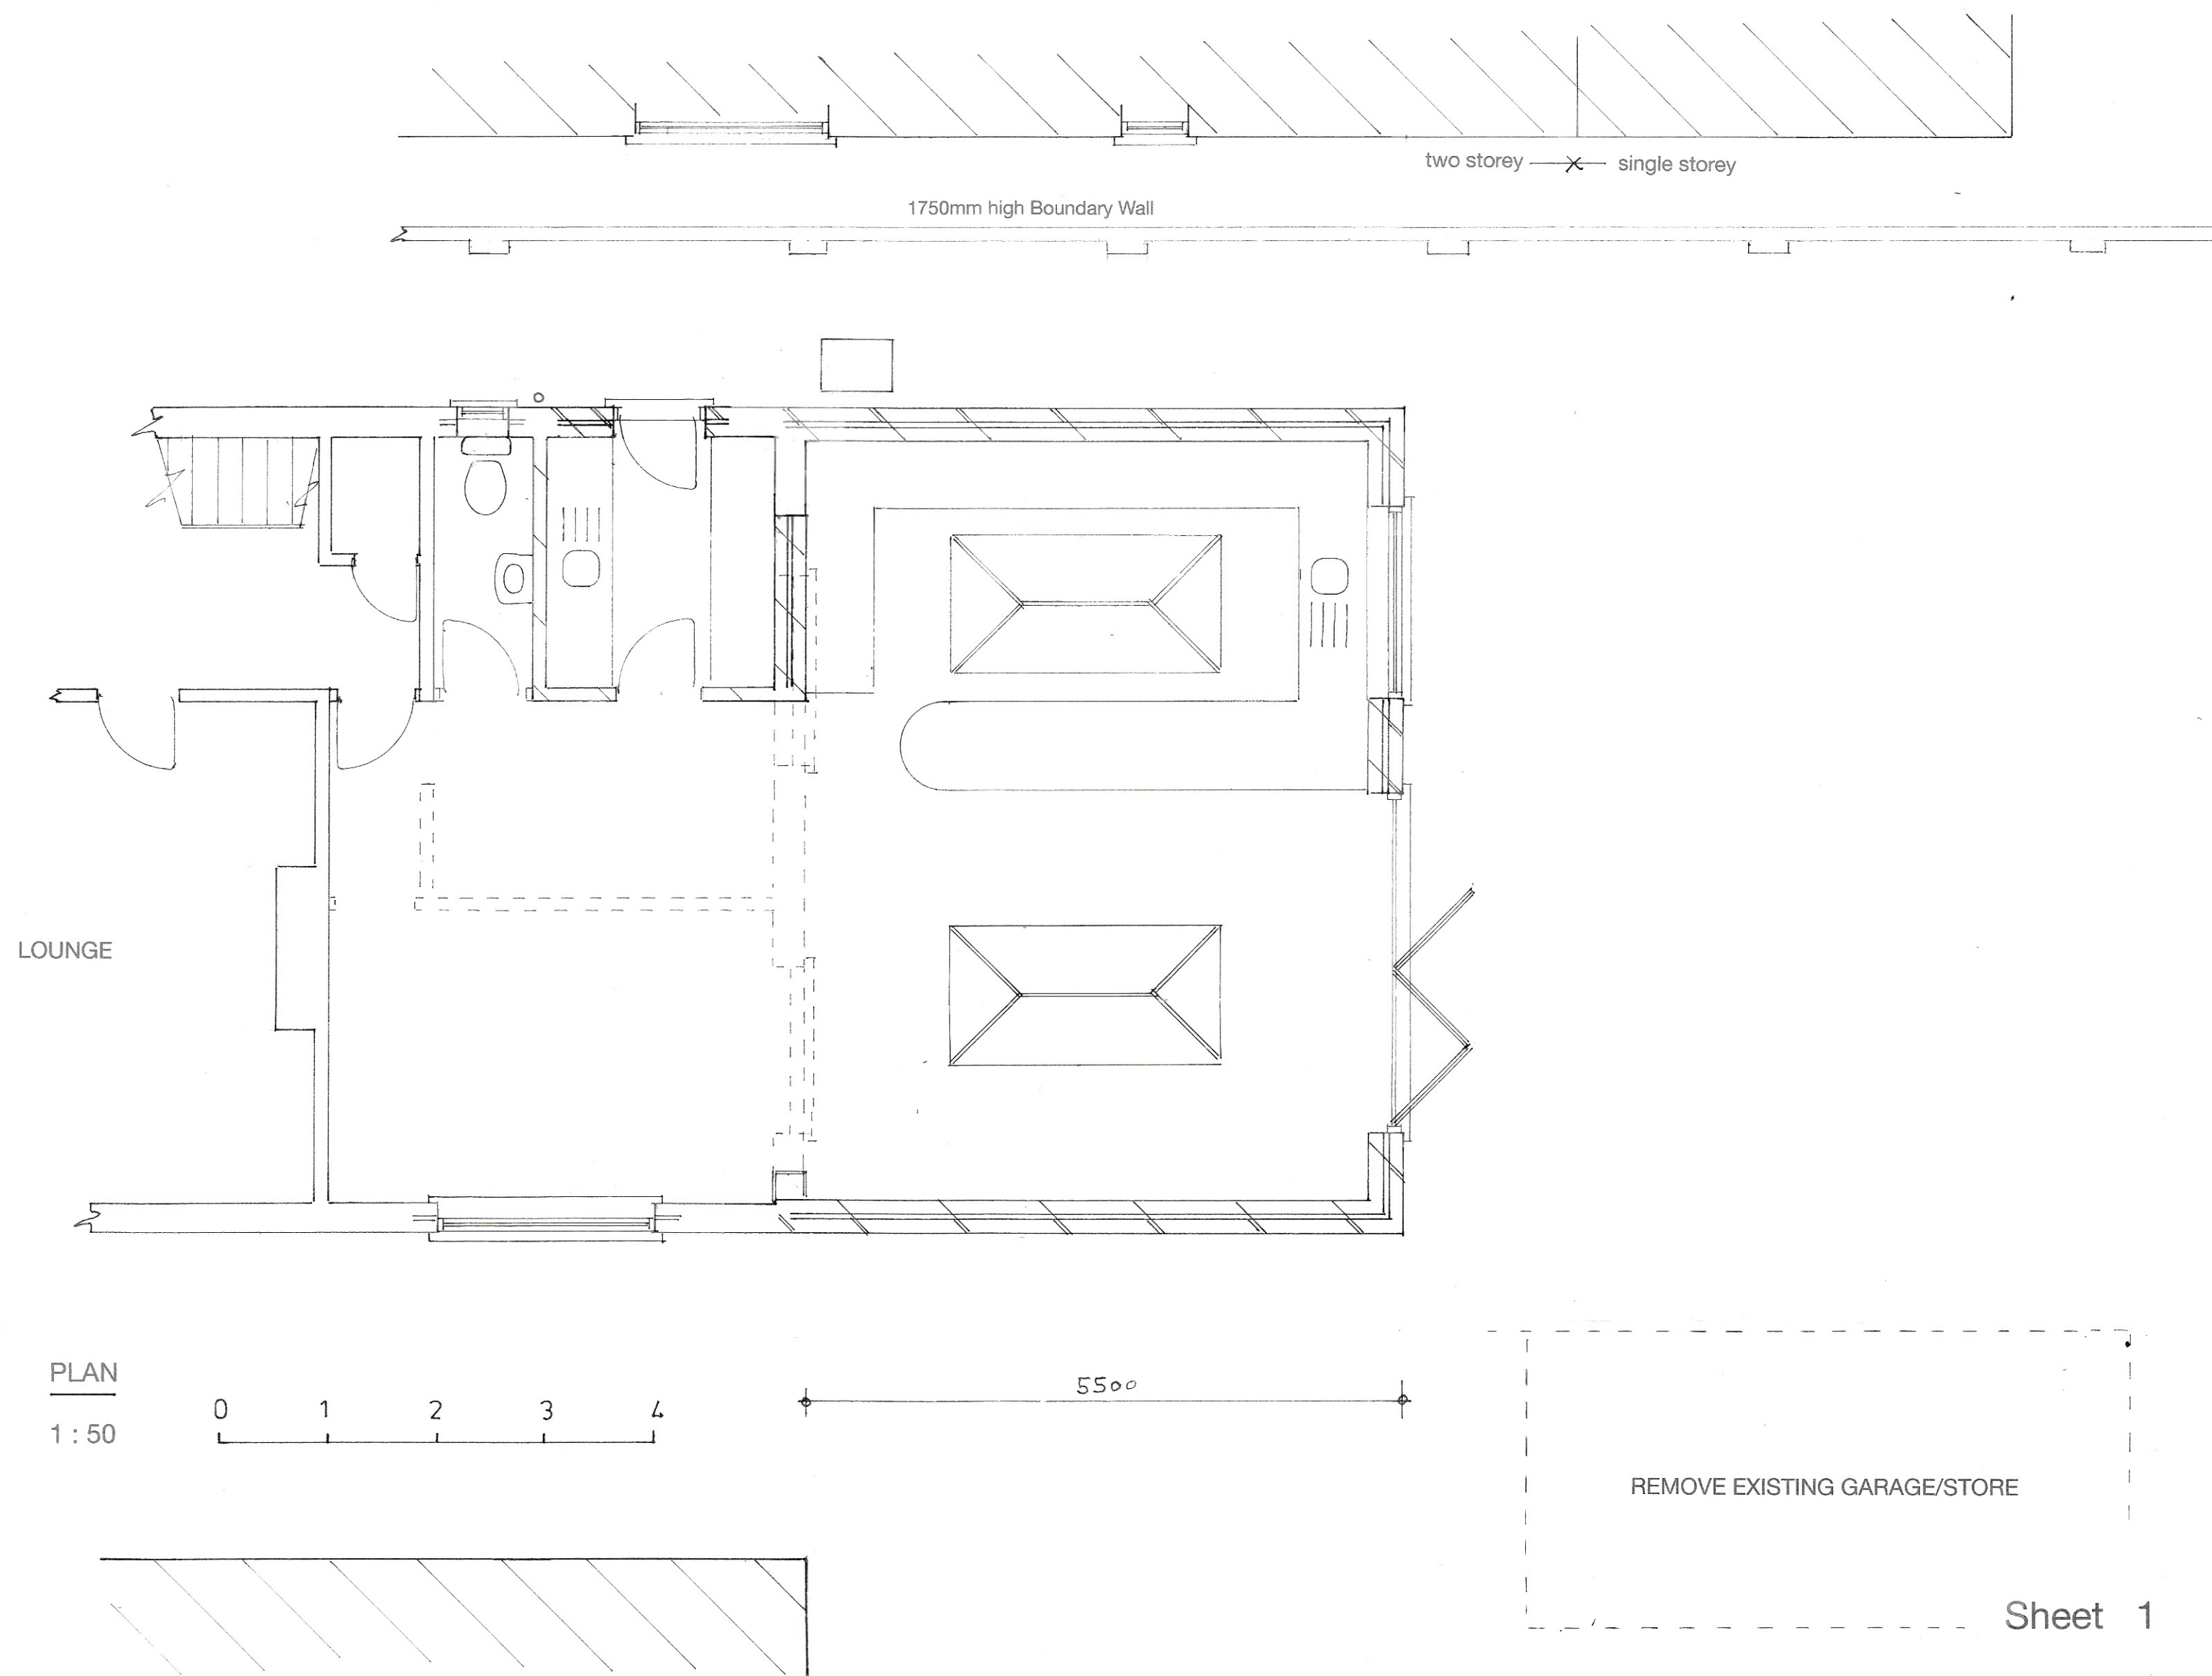

Sheet 1 of 5

Proposed

PROPOSED SINGLE STOREY EXTENSION AT 8, CAVENDISH ROAD, BOGNOR REGIS

FOR MR. & MRS. J. MORLEY.

Bryan Butcher
Rainbow Cottage
Nyetimber Lane
Bognor Regis PO21 3JX
01243 266871
07973 233442
bryan.butcher@btinternet.com
www.bryanbutcher.com