


NOTES


ROOF - Natural slate tiles to pitched roof behind parapet.

WALLS - White painted render finish with some decorative coricing.


WINDOWS/DOORS - White framed PVC double glazed units.

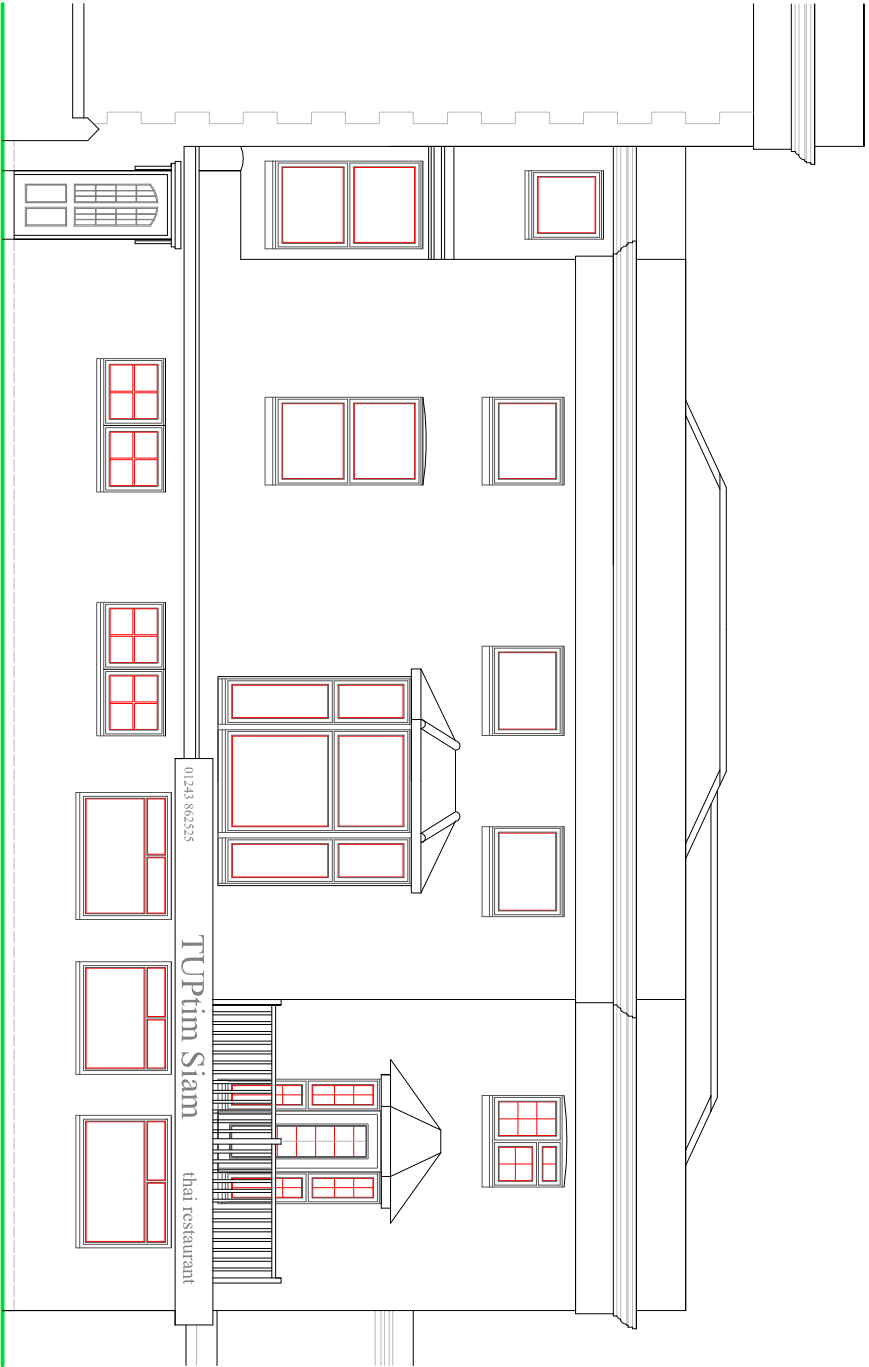

FRONT ELEVATION

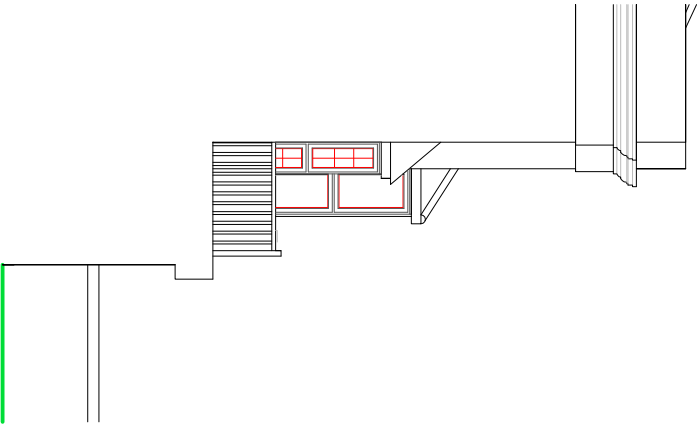


SIDE ELEVATION

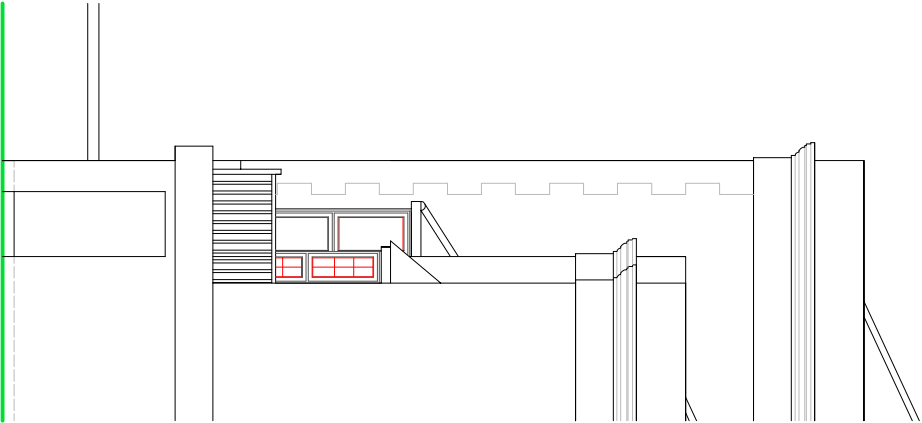

SIDE ELEVATION

SCALE

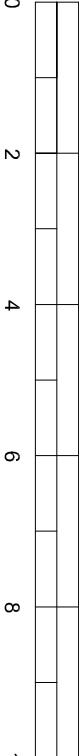

METRES

EXISTING ELEVATIONS

SUSSEX BUILDING CONSULTANCY LIMITED

FLAT 4, LANSDOWN HOUSE, THE ESPLANADE,
BOGNOR REGIS, WEST SUSSEX.

SCALE - 1/100 REV - A DATE - 02/03/2020

partner

LABC

3 NORTHCOTE ROAD
BOGNOR REGIS
PO21 3LZ
TEL - (01243) 861379