


NOTES

ROOF - Natural slate tiles to pitched roof behind parapet.


WALLS - White painted render finish with some decorative corning.

WINDOWS/DOORS - White framed PVC 'Ecoslide' sliding sash double glazed units, doors to be inward opening matching PVC ramed units with double glazing.


BALCONY - Painted steel posts and wrought iron effect guarding/handrails.

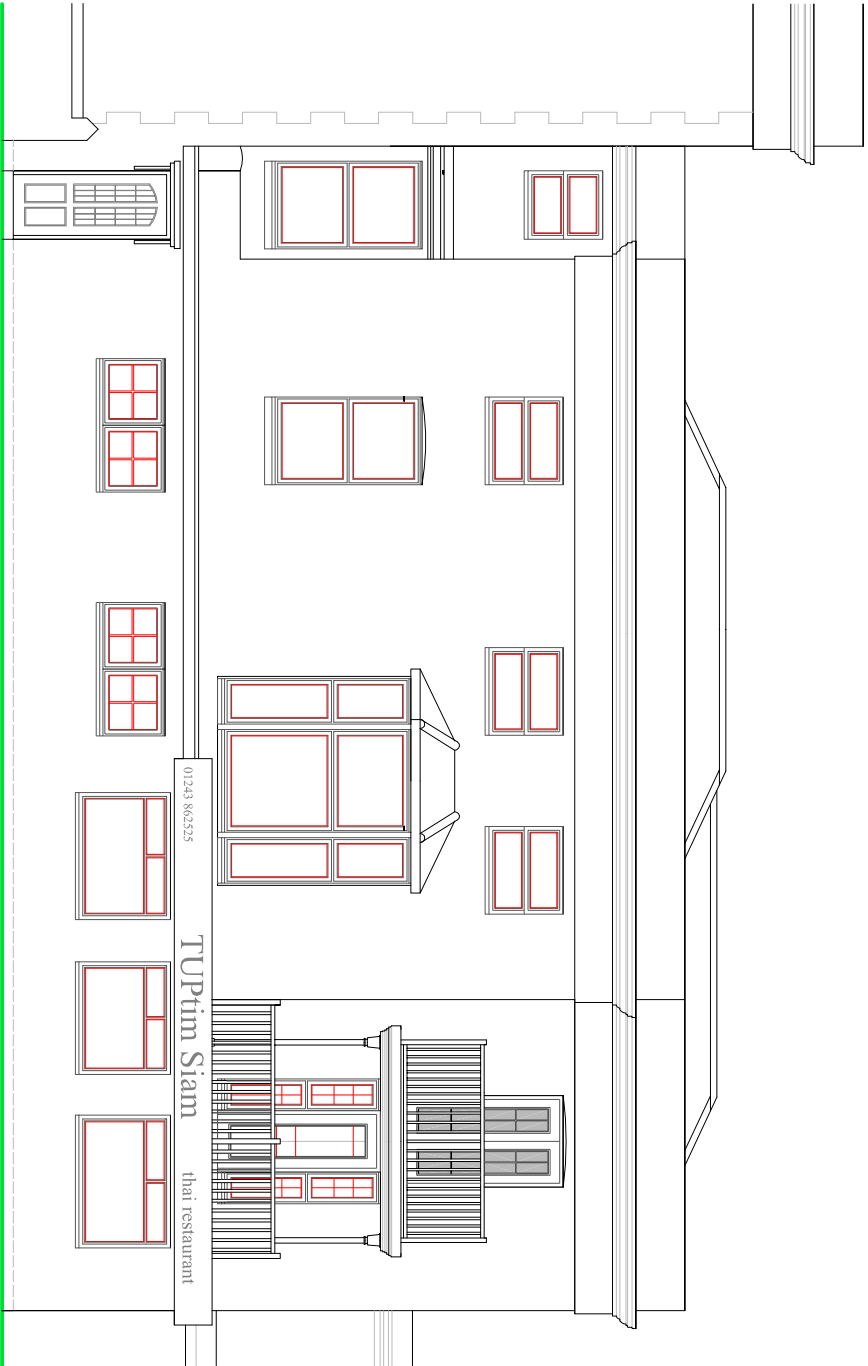

FRONT ELEVATION

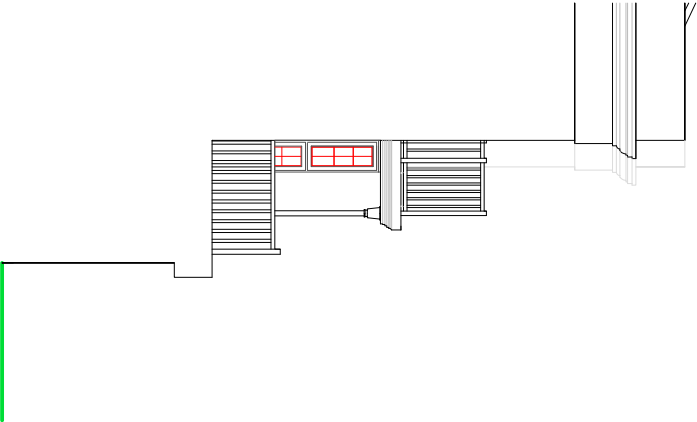


SIDE ELEVATION

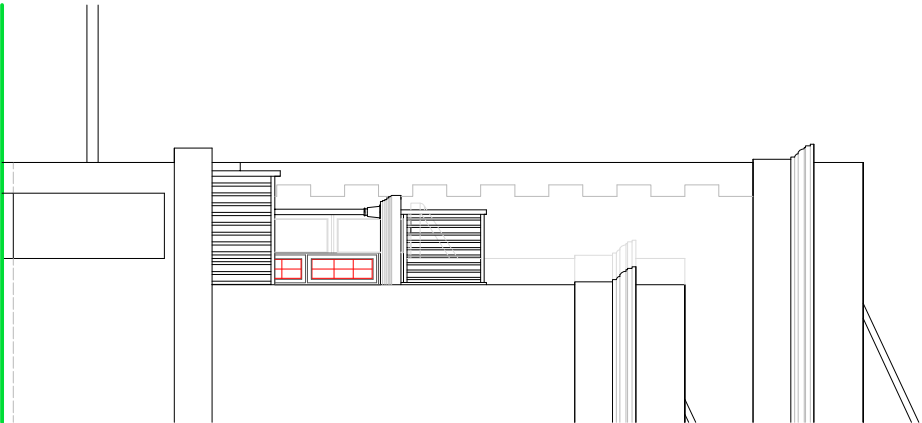

SIDE ELEVATION

SCALE

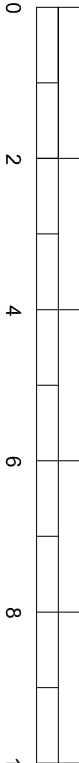

METRES

PROPOSED ELEVATIONS

SUSSEX BUILDING CONSULTANCY LIMITED

FLAT 4, LANSDOWN HOUSE, THE ESPLANADE,
BOGNOR REGIS, WEST SUSSEX.

SCALE - 1/100 REV - B DATE - 02/03/2020



partner
LABC

3 NORTHGATE ROAD
BOGNOR REGIS
PO21 5LZ
TEL - (01243) 861379