



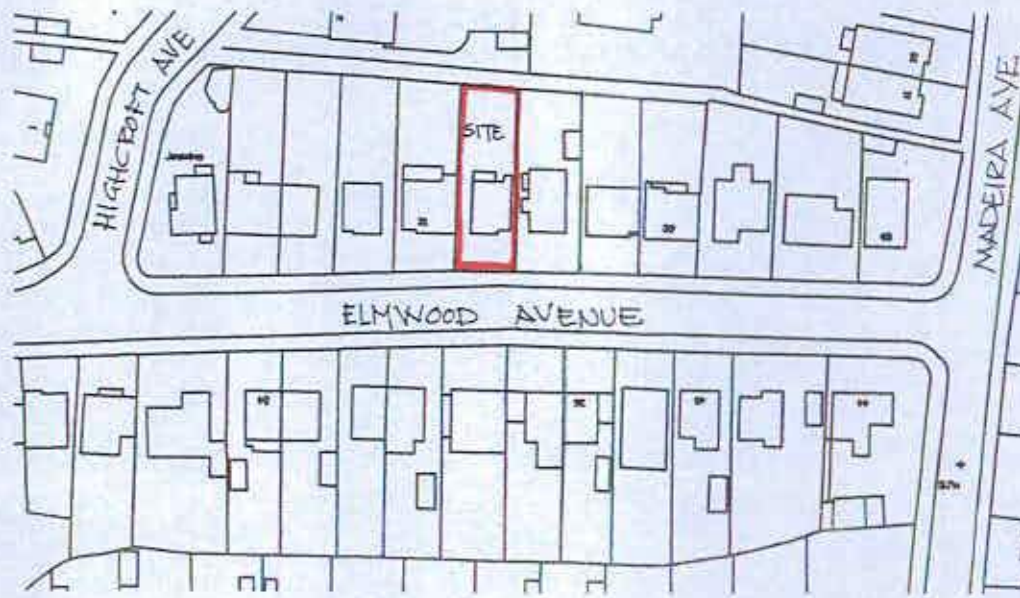

LOCATION PLAN 1:1250

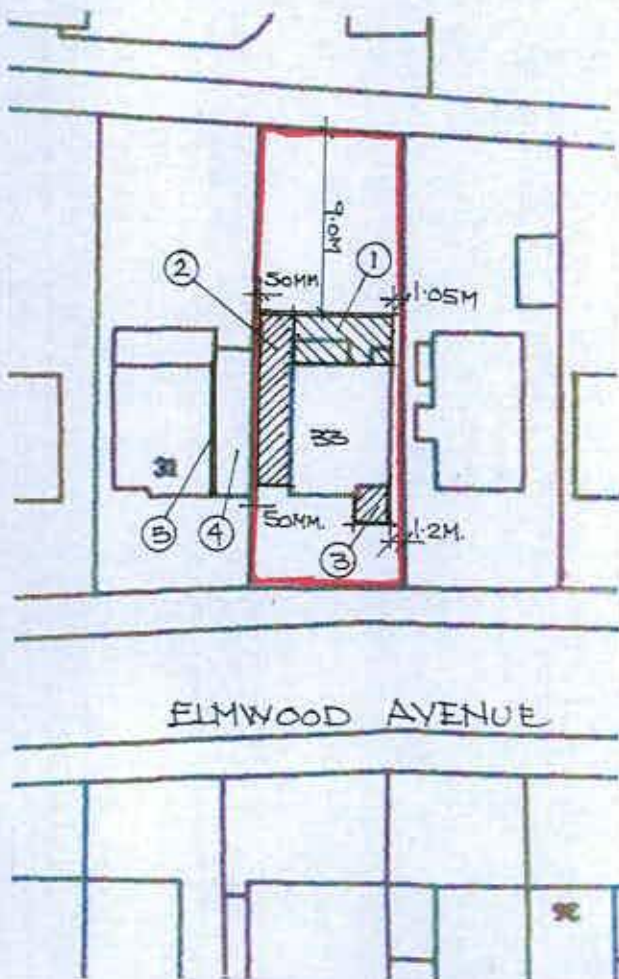

KEY:

1. TWO STOREY REAR EXTENSION.
2. SINGLE STOREY SIDE/ REAR EXTENSION
3. PORCH.
4. EXISTING SINGLE STOREY SIDE EXTENSION TO No 31.
5. BLANK FIRST FLOOR SIDE WALL TO No 31. NO WINDOWS.

SITE PLAN 1:500.

SITE / LOCATION PLANS

33 ELMWOOD AVENUE BOGNOR REGIS

DEC 2018

1-1250 (A4)
1-500

DRG 1