ARUN DISTRICT COUNCIL:BR/60/08/

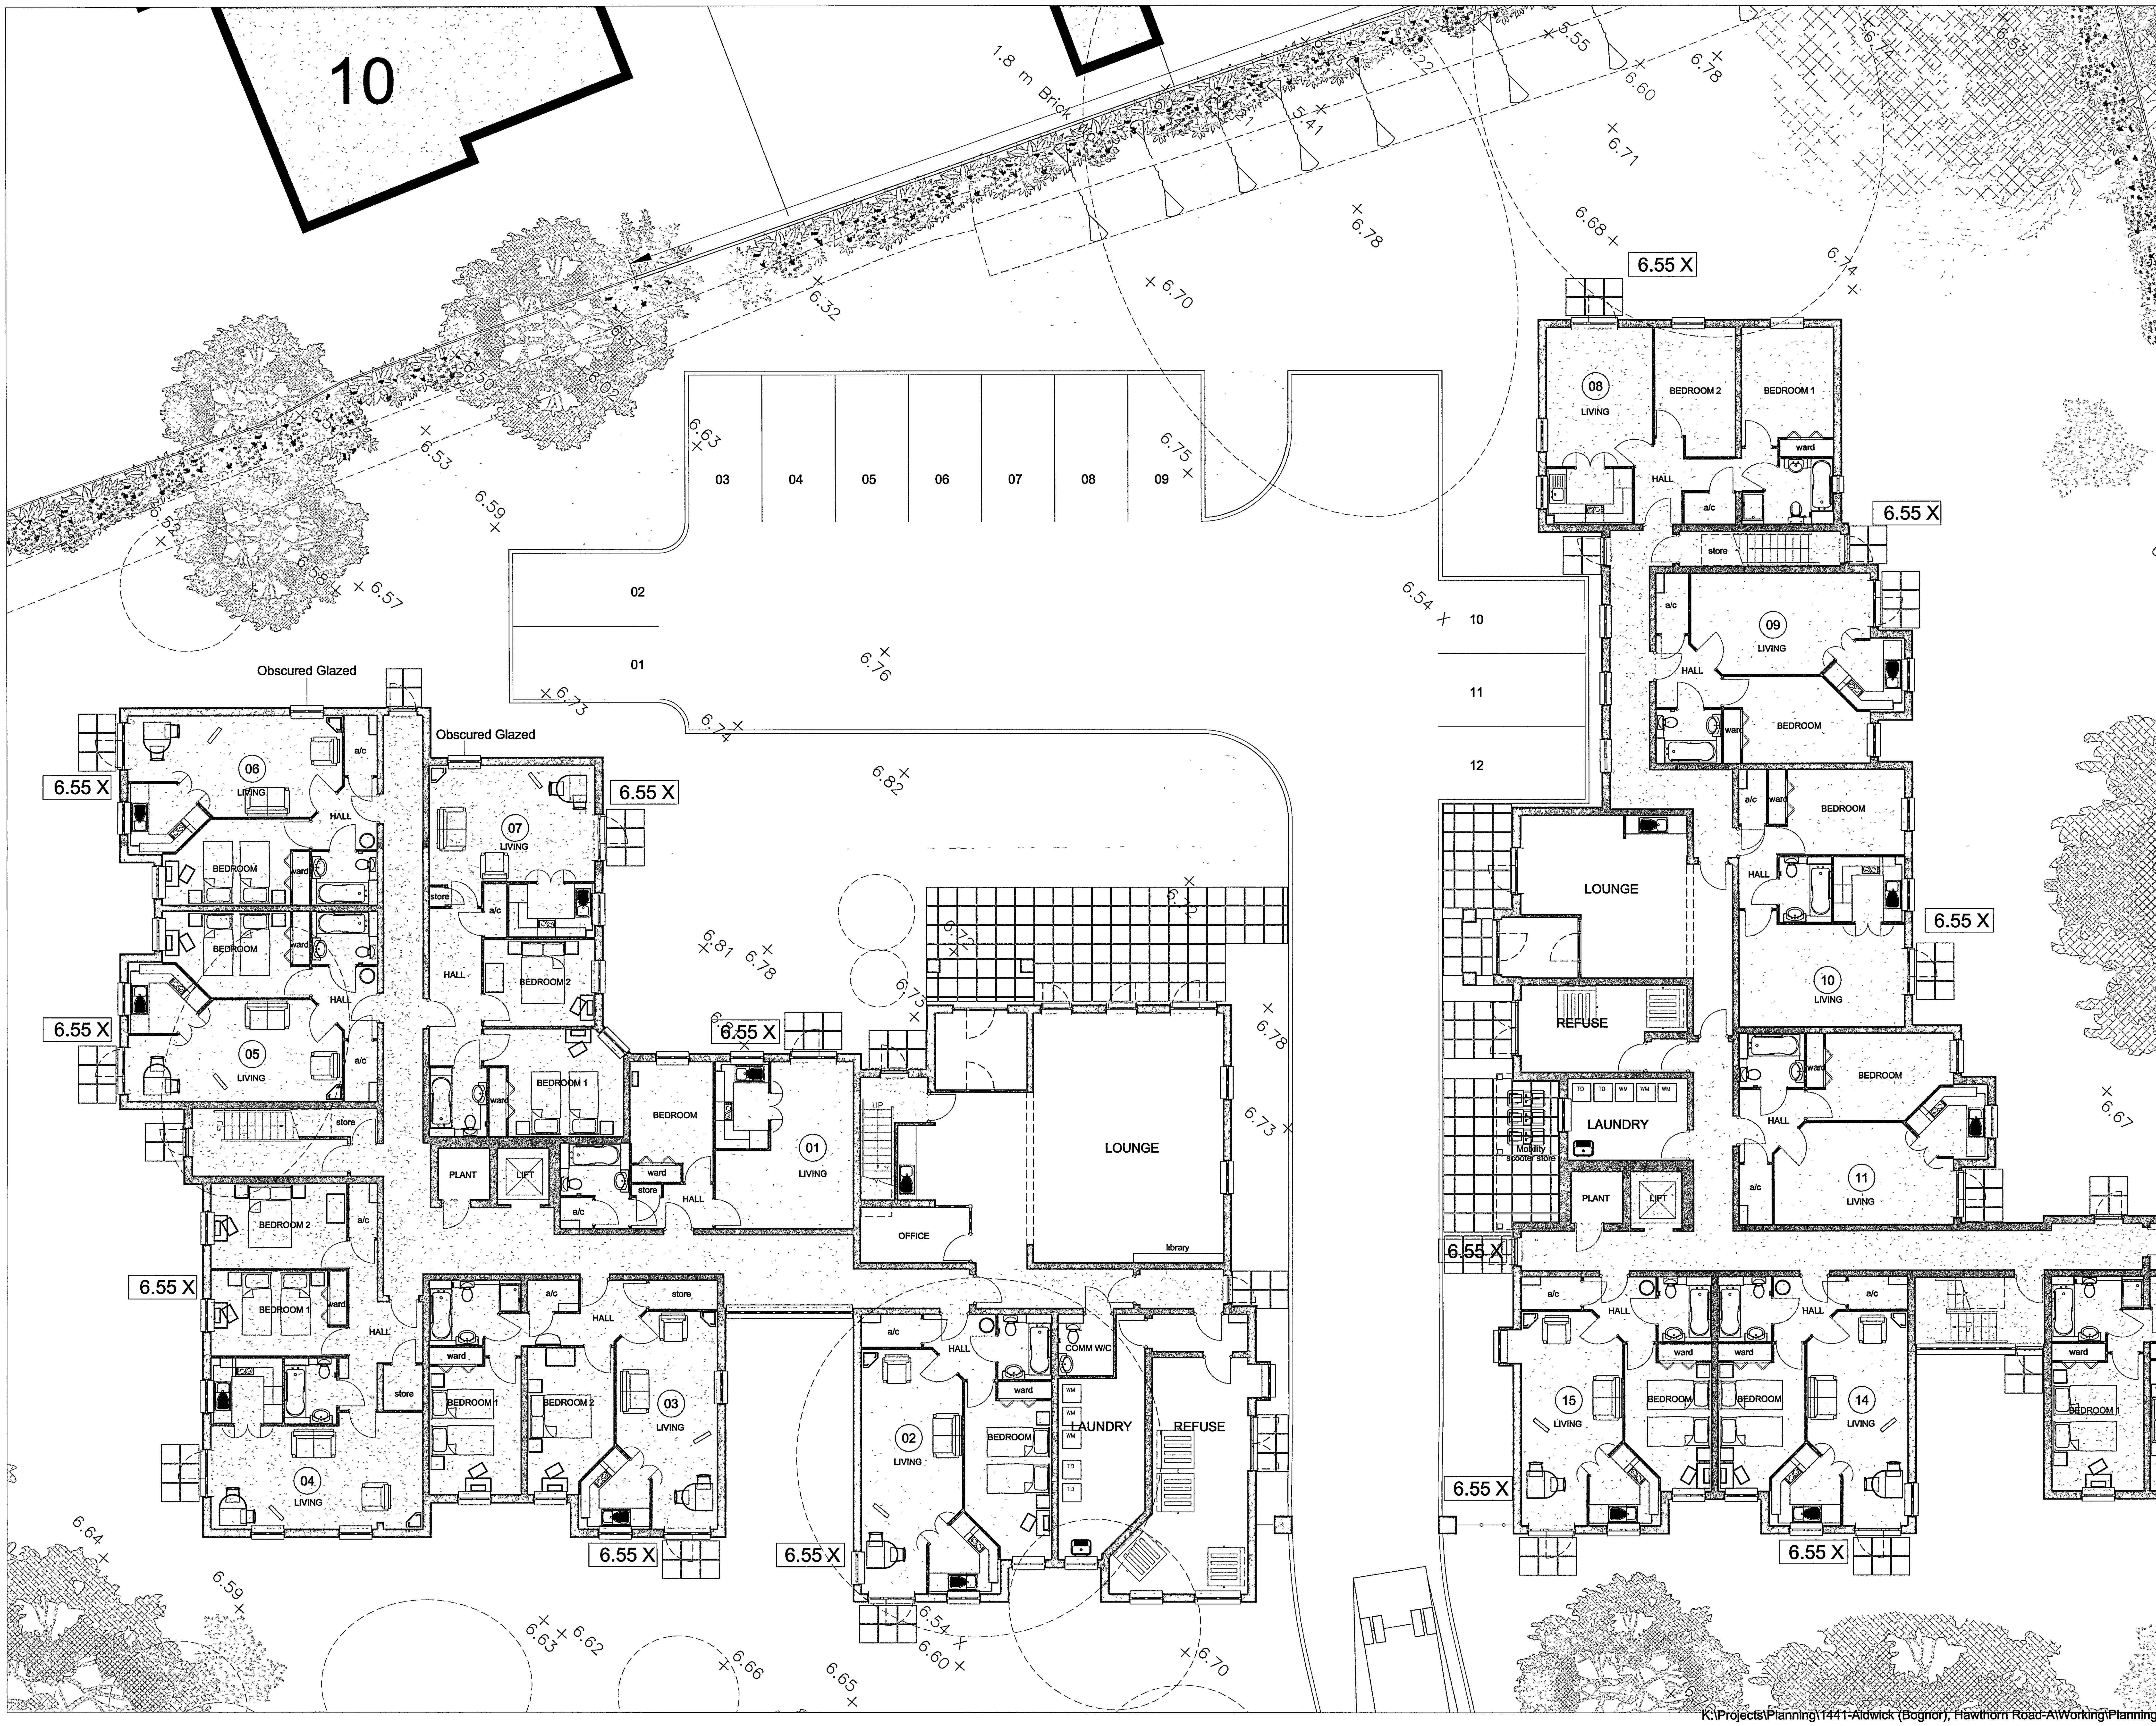

REVISIONS

Rev Date By

© Copyright of McCarthy & Stone (Developments) Ltd.

ALL DIMENSIONS TO BE CHECKED ON SITE
WORK TO FIGURED DIMENSIONS ONLY
REPORT DISCREPANCIES TO THE REG ARCH
AT ONCE BEFORE PROCEEDING

THE PLANNING BUREAU LIMITED

Architects and Town Planners

Design Director
Steve Gillingham B ARCH RIBA
Emerald House, 30-38 High Road, Byfleet
Surrey, KT14 7QG
Telephone 01932-353211 Fax 01932-354714

Client

McCARTHY & STONE
THE NATURAL CHOICE
FOR A HAPPY RETIREMENT

Project Title

PROPOSED SHELTERED HOUSING
262 HAWTHORN ROAD
BOGNOR REGIS

Drawing Title

GROUND FLOOR PLAN

Scale	1:100	Date	04 01 08
Drawn	AR	Checked	
Drawing No	10/1441/205	Rev	

XREFS.

K:\Projects\Planning\1441-Aldwick (Bognor), Hawthorn Road-A\Working\Planning scheme 3\1441-205.dwg, 11/02/2008 11:00:43, ARABHERU