

DRG NO: PP/2491/M&S/2006/A

LEGEND

- A Area
- CATV Cable TV service cover
- CF Cellar Flap
- CP Cool Plate
- E Electricity Supply
- FH Fire Hydrant
- IC Inspection Chamber
- KL Lowered Kerb for Access
- LP Lamp Post
- MH Manhole
- NP Road Name Plate
- PL Pavement Light
- RS Road Sign
- STN Survey Station
- T BT service Box
- TCB Telephone Call Box
- TL Traffic Lights
- TP Telegraph Pole
- Up Step Arrow
- On Ramp Arrow
- New planted tree
- (D) Dead or (P) Pollarded Tree
- Deciduous Tree (individually shown)
- Evergreen Tree (individually shown)
- Trees (Deciduous) - Part of a group of trees

2491BGN0907 DWG

STATION CO-ORDINATES

STATION	TYPE	EASTING	NORTHING	LEVEL
1	NAIL	133.449	135.855	6.644
2	NAIL	100.000	100.000	6.621
8	NAIL	45.419	87.137	6.710

BENCH MARK INFORMATION:
All Levels in Metres to Ordnance Survey
Datum and based on Bench Mark:
Cut mark south face, SW corner of
No 257 Hawthorn Road, Bognor Regis.
Value: 7.37 metres

A	Tree spreads on layer SUTSPR07 remeasured	RW	20/9/07
REV	DRG. AMENDMENTS	BY	DATE


MCCARTHY & STONE (DEVELOPMENTS) LTD

30-38 High Road
Byfleet
Surrey
KT14 7QG

ALDWICK END
HAWTHORN ROAD
BOGNOR REGIS
WEST SUSSEX
PO21 2UP

**PROSPAPLANS
LIMITED**

CHARTERED LAND SURVEYORS
Central Office
Railway Lodge, Yarrow Lane
North Elmham
Norfolk NR20 5LA
t: +44 (0) 1362 667193
f: +44 (0) 1362 668116
e: info@prospapplans.com
w: www.prospapplans.com

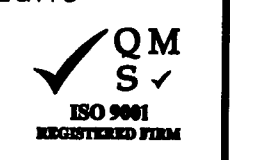


SCALE: 1:200

DATE: SEPTEMBER 2007

Drawn By: M. SALTMARSH
Checked By: A. WHITEHOUSE

DRG NO: PP/2491/M&S/2006/A

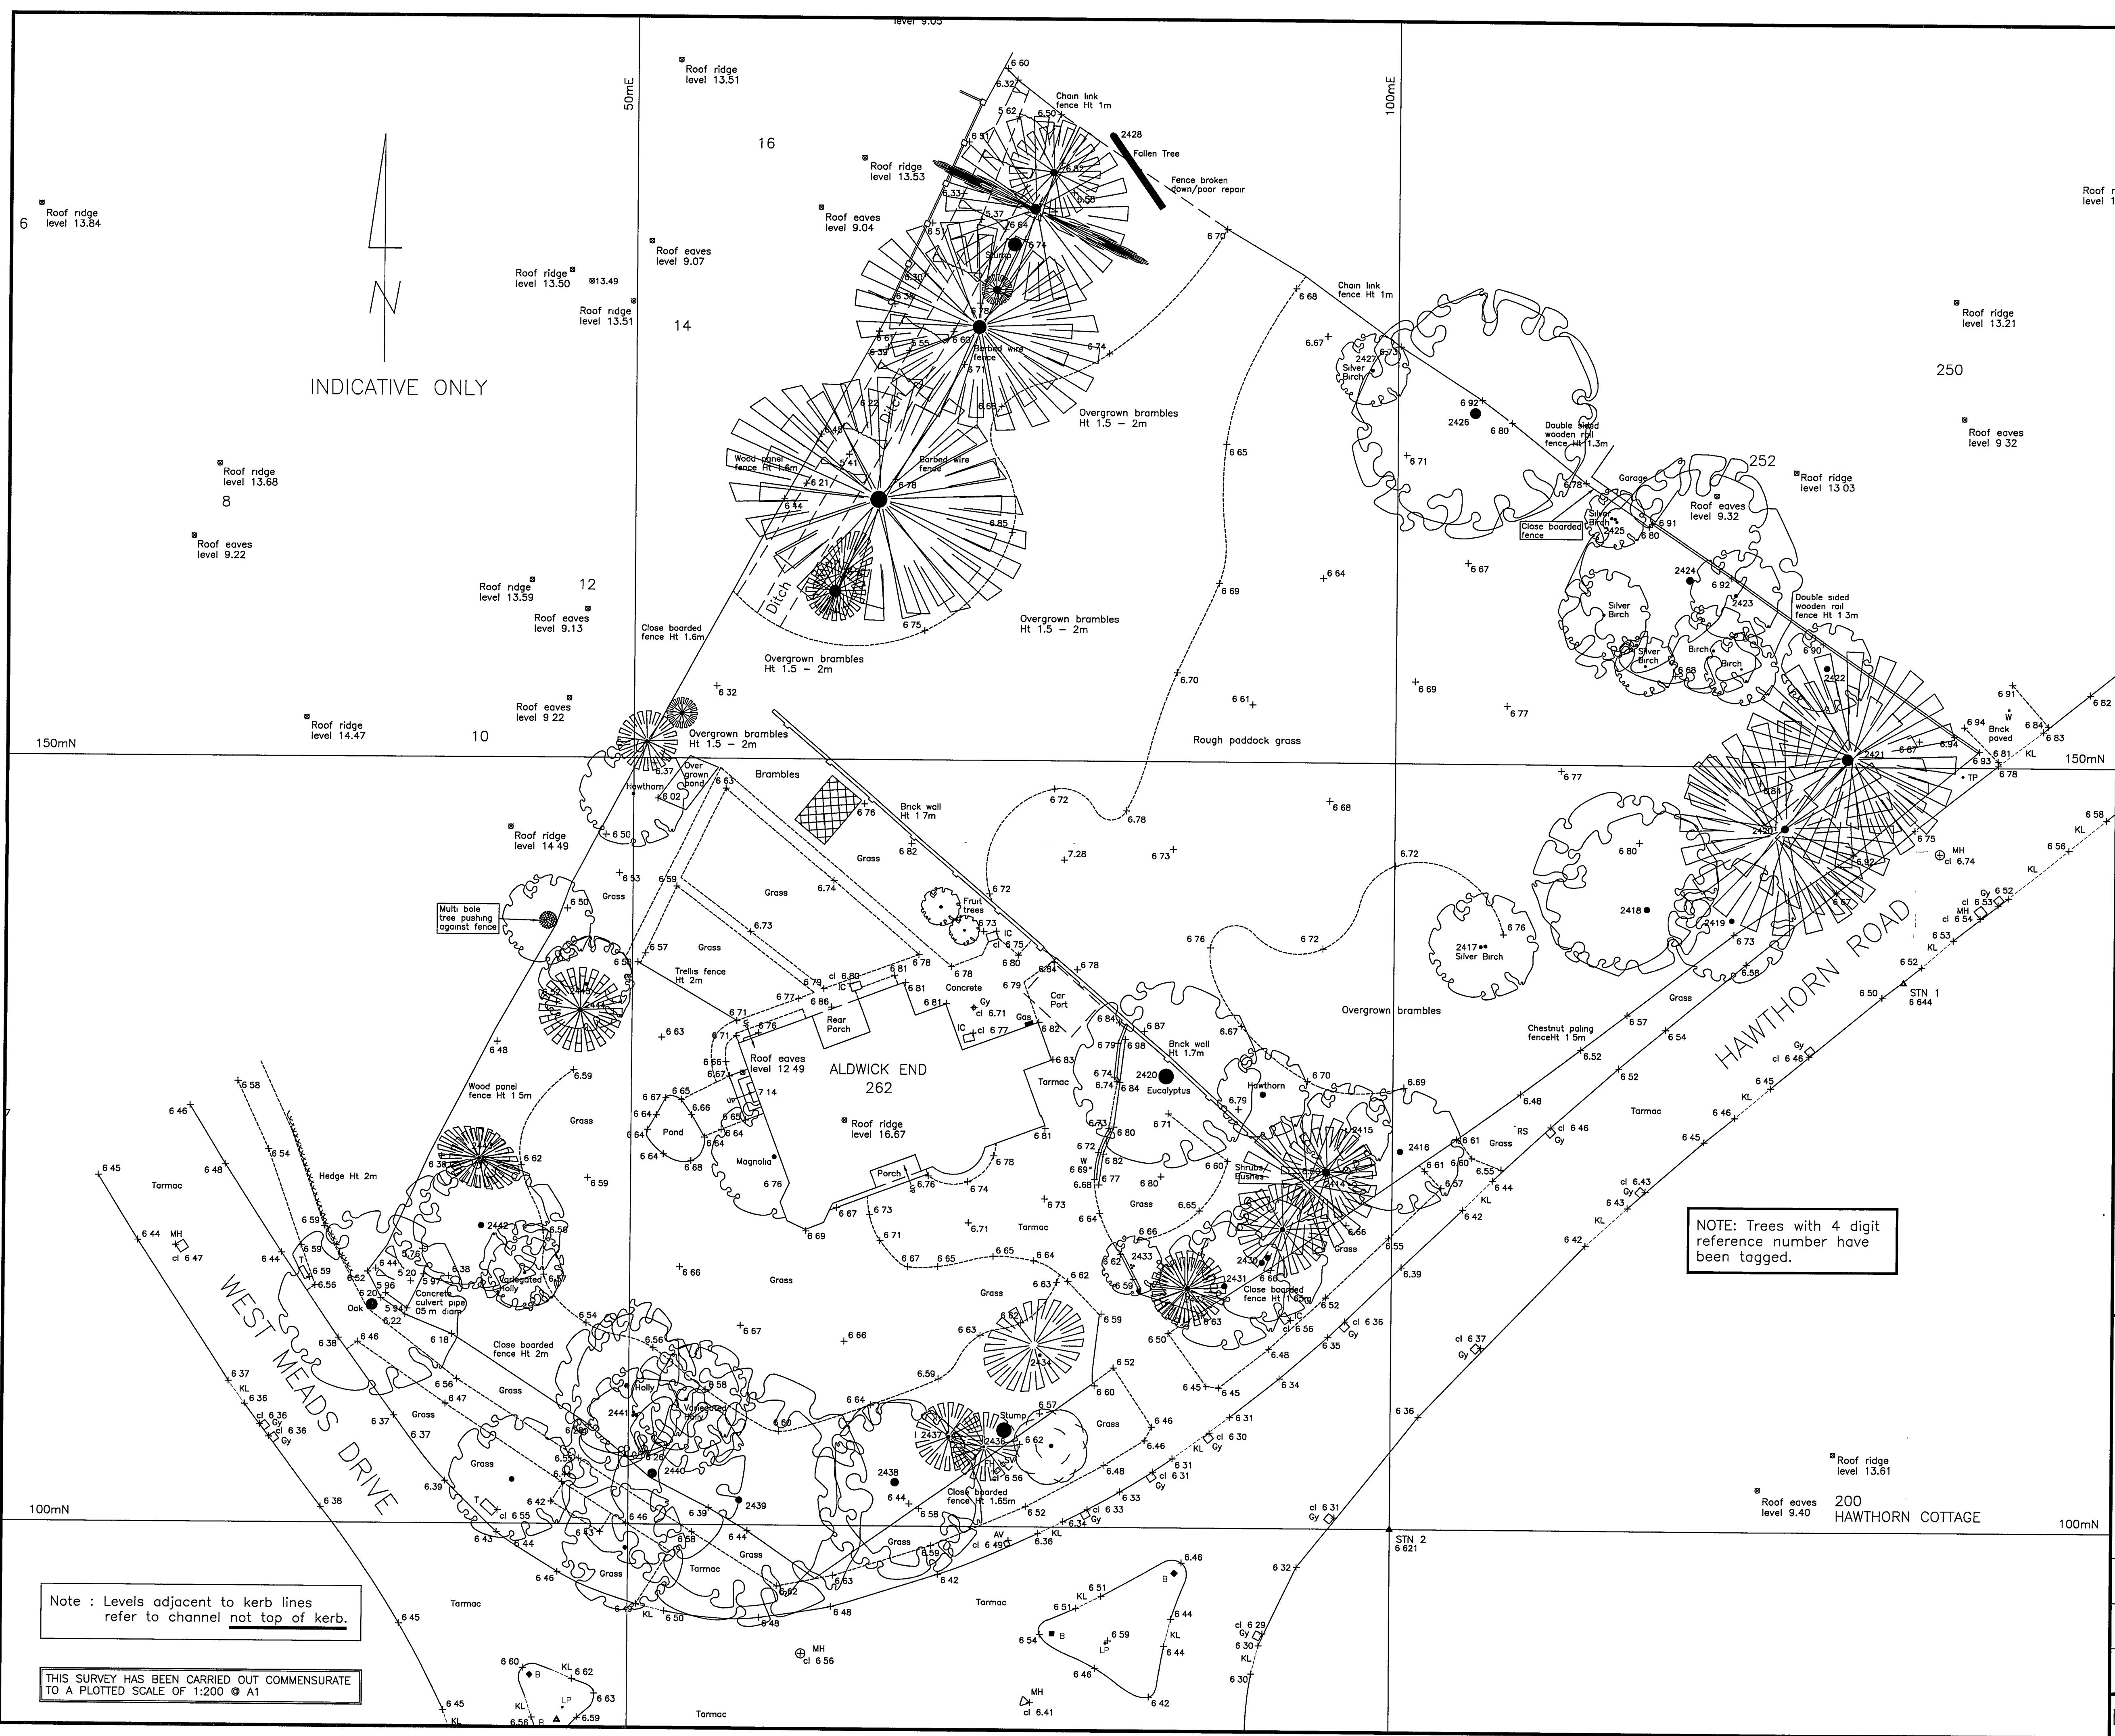

INDICATIVE ONLY

Note : Levels adjacent to kerb lines
refer to channel not top of kerb.

THIS SURVEY HAS BEEN CARRIED OUT COMMENSURATE
TO A PLOTTED SCALE OF 1:200 @ A1

NOTE: Trees with 4 digit
reference number have
been tagged.