ARUN DISTRICT COUNCIL:BR/60/08/ 18/02/2008
Supplementary 17/03/08

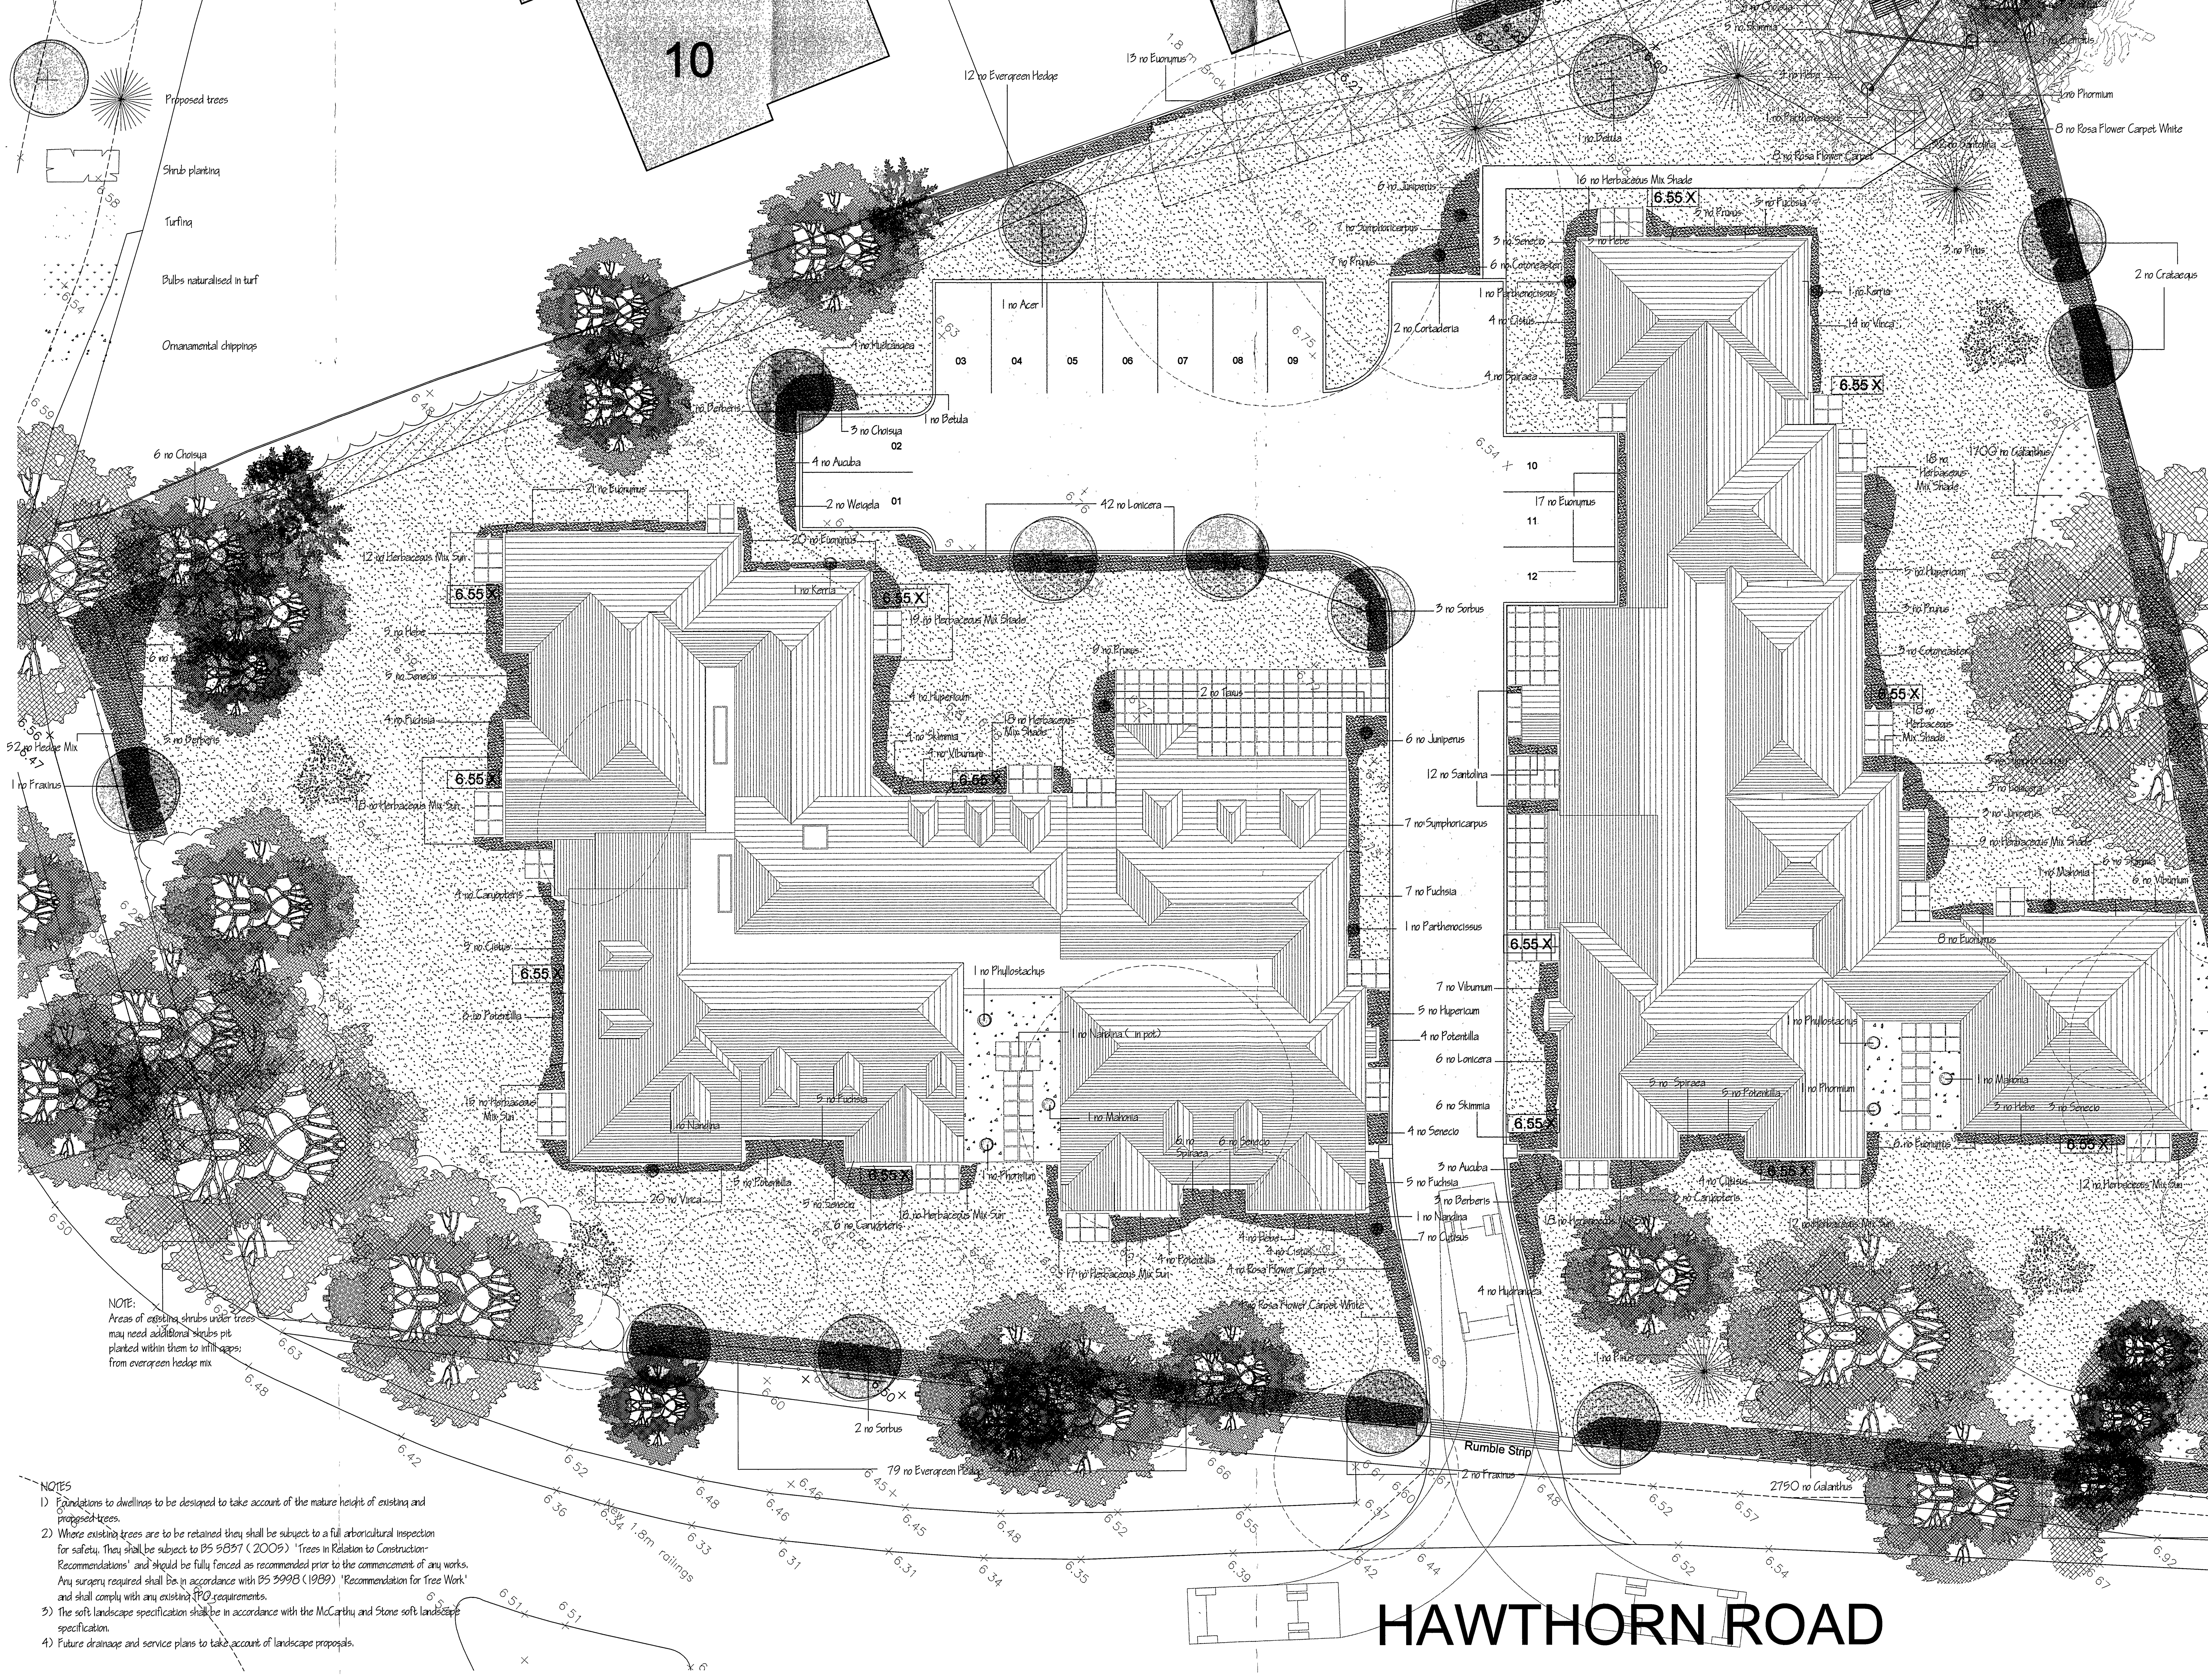

Griselinia littoralis Variegata — all to be 10L pots, ht 60-90cm, at 80cm centres in double row, in groups of 3-5 of each species
Photinia Red Robin
Pittosporum tenuifolium Garnettii
Pyracantha Orange Glow
Viburnum tinus

SHRUBS	Pot Size	Height/ Spread	Planting centres
Aucuba japonica Variegata	10L	45-60cm	70cm
Berberis thunbergii Atropurpurea	10L	45-60cm	70cm
Ceanothus thrysiflorus repens	10L	45-60cm	60cm
Caryopteris clandonensis	3L	30-45cm	50cm
Choisya ternata Sundance	10L	45-60cm	70cm
Cortaderia selloana pumila	10L		as shown
Cistus x corbariensis	3L	45-60cm	60cm
Cotoneaster Coral Beauty	10L	45-60cm	60cm
Cytisus x kewensis	3L	45-60cm	50cm
Euonymus fortune Emerald 'n Gold	3L	20-30cm	50cm
Fuchsia magellanica Aurea	10L	45-60cm	60cm
Hebe Red Edge	10L	30-45cm	60cm
Hydrangea serrata Grayswood	10L	45-60cm	70cm
Hypericum Hidcote	10L	45-60cm	60cm
Juniperus squamata Blue Carpet	10L	45-60cm	60cm
Kerria japonica Pleniflora	10L	60-90cm	as shown
Lonicera nitida Baggesens Gold	10L	45-60cm	60cm
Mahonia x media Charity	10L	60-90cm	as shown
Nandina domestica	10L	60-90cm	as shown
Phormium tenax Yellow Wave	25L	90-120cm	as shown
Phyllostachys nigra	25L	90-120cm	as shown
Potentilla Abbotswood	5L	30-40cm	60cm
Prunus Low 'n Green	10L	45-60cm	60cm
Rosa Flower Carpet	5L	45-60cm	60cm
Rosa Flower Carpet White	5L	45-60cm	60cm
Santolina virens	3L	30-45cm	50cm
Senecio Sunshine	10L	45-60cm	60cm
Skimmia japonica Rubella	10L	45-60cm	60cm
Spiraea Shirobana	10L	45-60cm	60cm
Symphoricarpus chenaultii Hancock	3L	45-60cm	60cm
Taxus baccata Fastigiata	RB	100-125cm	as shown
Viburnum davidii	10L	30-45cm	60cm
Vinca minor Variegata	2L	10-20cm	50cm
Wiegela florida Foliis Purpureis	10L	45-60cm	60cm

CLIMBERS
Clematis montana Elizabeth
Jasminum officinale — all 10L pots, 60-90cm ht, tied
Parthenocissus tricuspidata Veitchii — to wires attached to posts

BULBS
Galanthus nivalis size 4/ 5 at 30 no per m2 in drifts below trees

HERBACEOUS MIX SHADE
Bergenia cordifolia
Iris foetidissima — all in 2 L pots at 40cm centres
Pulmonaria Mrs Moon — in groups of 2-5 of each species
Salvia officinalis Purpurescens
Tellima grandiflora Rubra

HERBACEOUS MIX SUN
Dianthus Doris
Iberis Snowflake — all in 2L pots at 40cm centres
Helianthemum Wisley Pink — in groups of 2-5 of each species
Kniphofia Little Maid
Sisyrinchium striatum

rev B Re-drawn to revised layout Mar 2008
rev A Minor amendments to car park and building layout May 2007

NOTES
1) Foundations to dwellings to be designed to take account of the mature height of existing and proposed trees.
2) Where existing trees are to be retained they shall be subject to a full arboricultural inspection for safety. They shall be subject to BS 5837 (2005) 'Trees in Relation to Construction-Recommendations' and should be fully fenced as recommended prior to the commencement of any works. Any surgery required shall be in accordance with BS 3998 (1989) 'Recommendation for Tree Work' and shall comply with any existing TPO requirements.
3) The soft landscape specification shall be in accordance with the McCarthy and Stone soft landscape specification.
4) Future drainage and service plans to take account of landscape proposals.

LINDA OAK
Dip. L.A., M.L.I.
Chartered Landscape Architect
76A Hammonds Lane
Totton
Hampshire
SO40 3LE Tel/ Fax 023 80666738
e-mail lindaoaklandscape@tiscali.co.uk

Client
The Planning Bureau Ltd

Job Title
Proposed Sheltered Housing
262 Hawthorn Road
Bognor Regis
West Sussex

Drawing Title
Planting Plan

Drawing No	Revision
720/ 01	B

Date	Scale
July 2006	1:100

ARUN DISTRICT COUNCIL
No. BR 60 08
SUPPLEMENTARY
RECEIVED 17 MAR 2008