



NOTES

This drawing should be read in conjunction with drawings RBA.025/1001, 1012, 1013, 1014 and 1015


Survey Information on this drawing relating to dimensions and areas is subject to verification

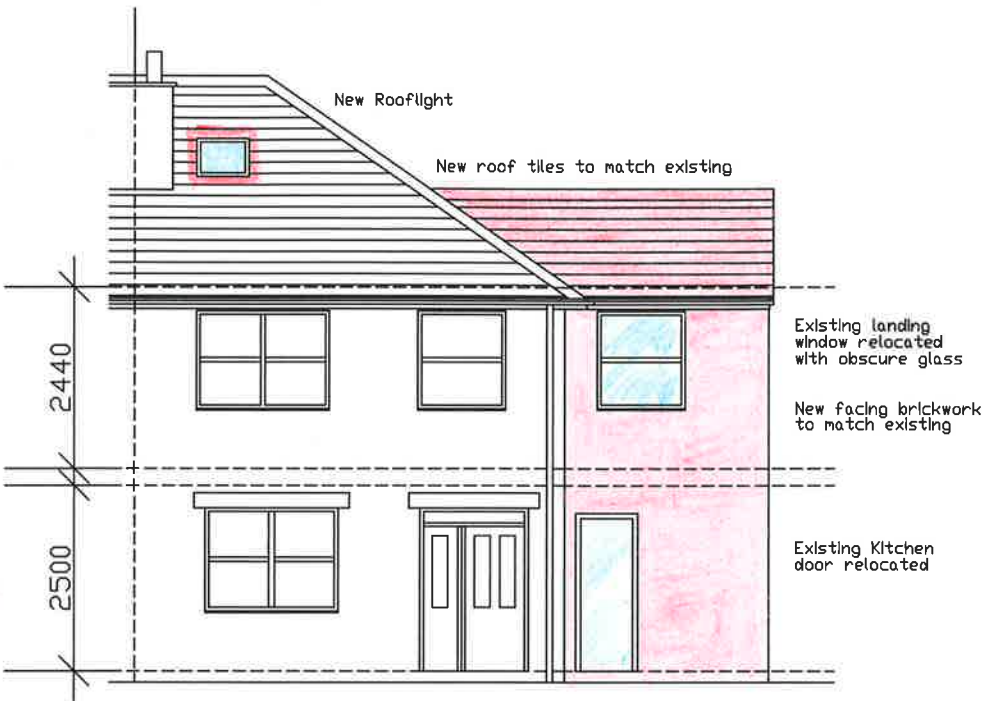


FRONT ELEVATION

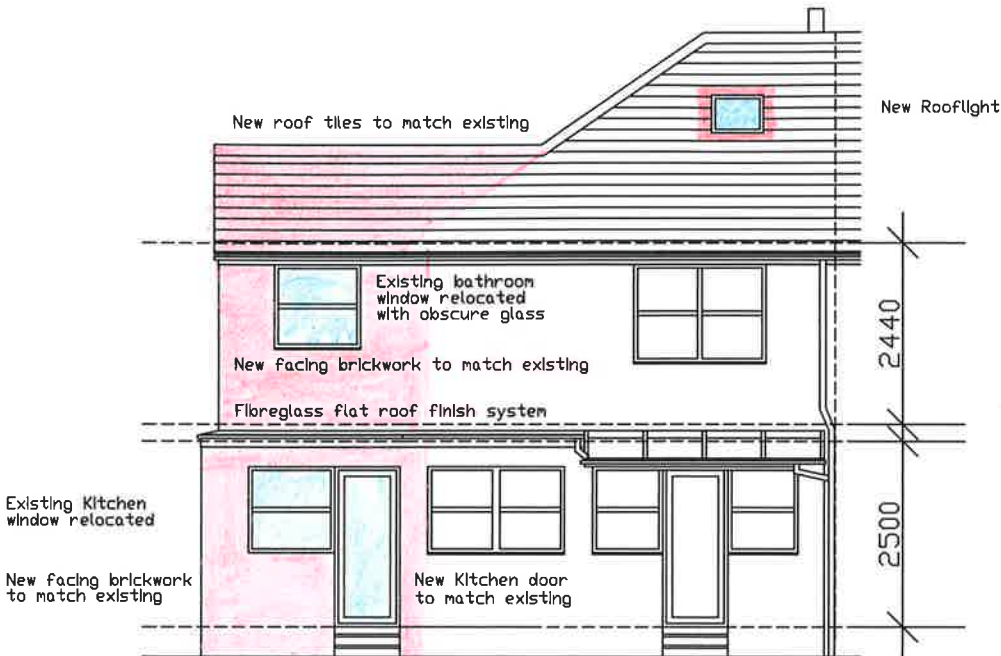


REAR ELEVATION

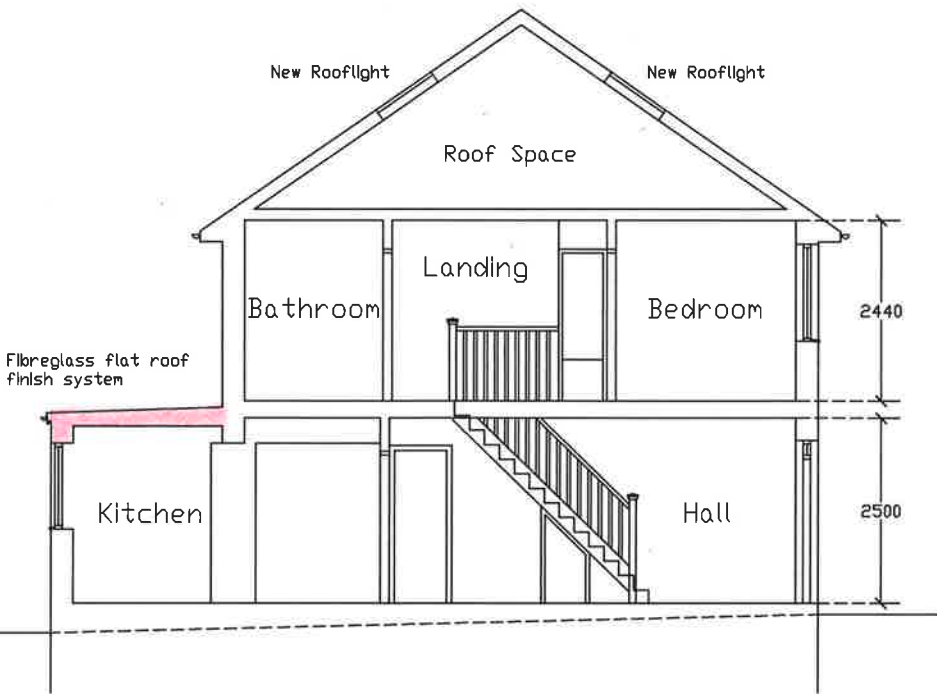

SECTION A-A

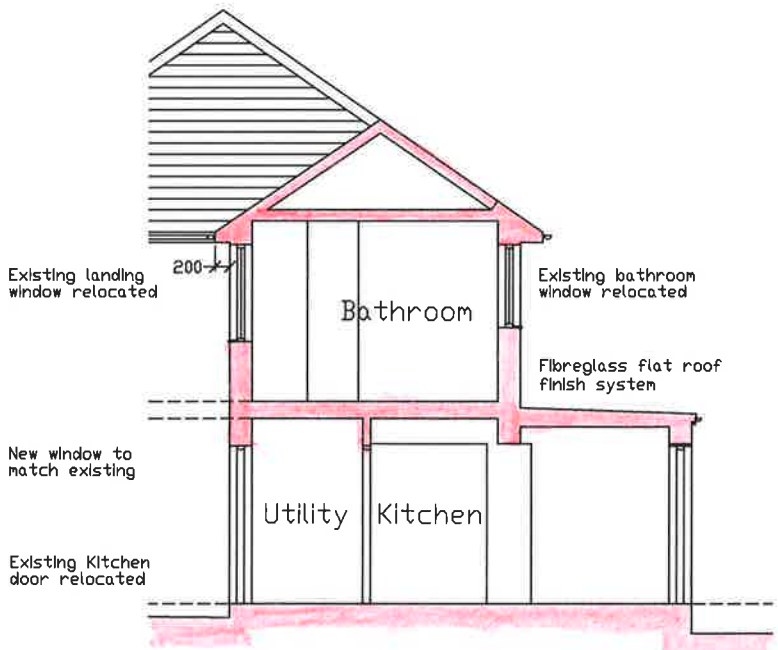

SECTION B-B

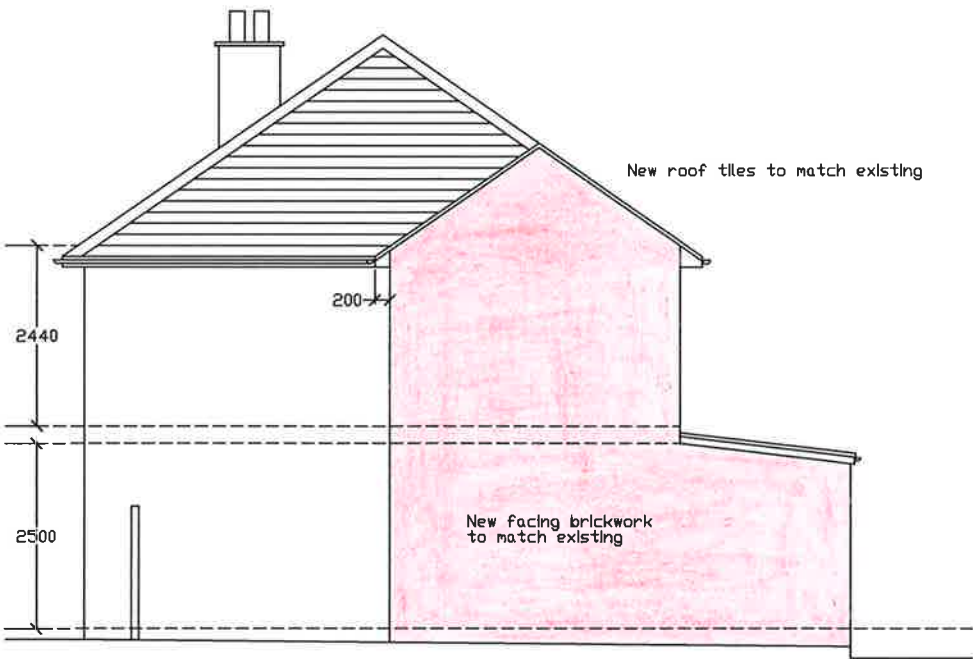

SIDE ELEVATION

computer reference Murphy.1016	project Proposed Alterations to House at 75 Mead Lane, Bognor Regis West Sussex PO22 8AP Mr and Mrs D Murphy	scale 1:100 date SEP'18	title Sections and Elevations as Proposed	job no. RBA.025	drwg no. 1016	rev A
-----------------------------------	---	----------------------------------	--	--------------------	------------------	----------