




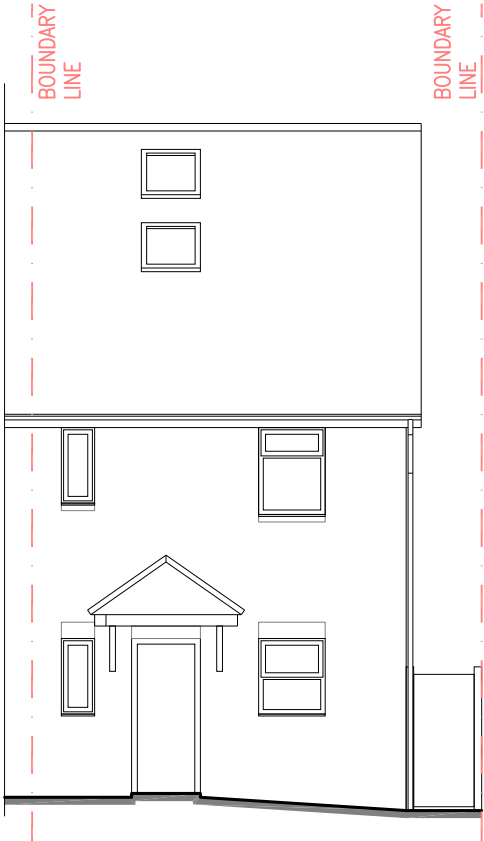


EXISTING NORTH-EAST FACING ELEVATION  
Sc. 1:100

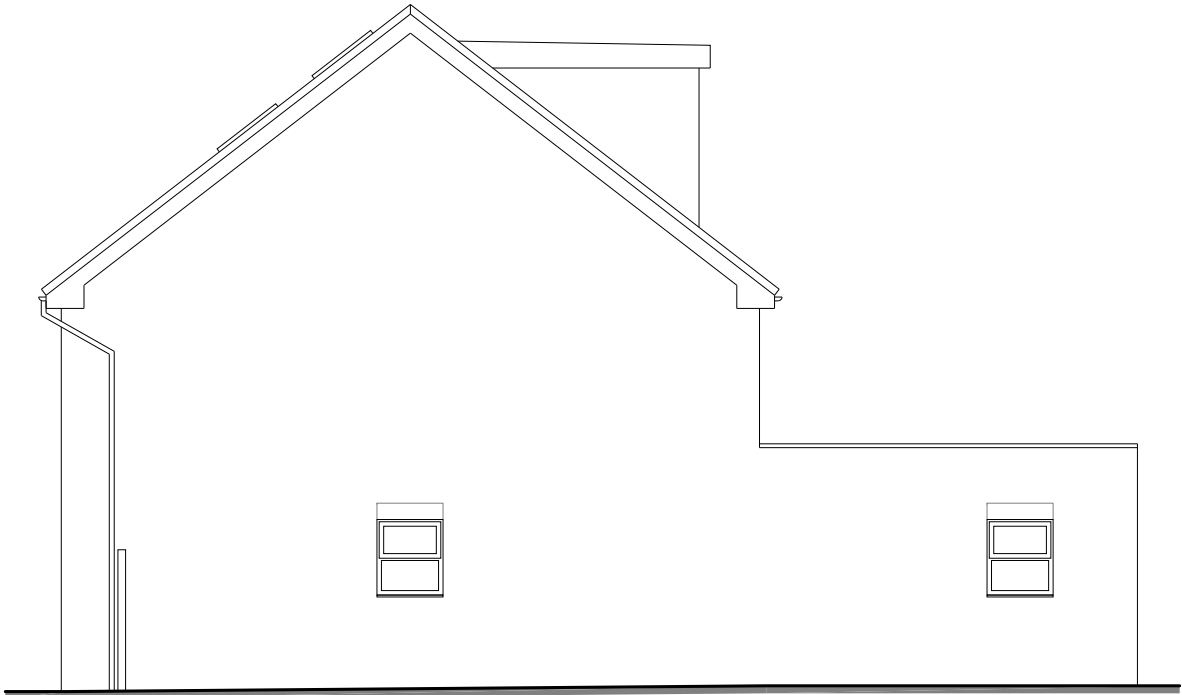


PROPOSED NORTH-WEST FACING ELEVATION  
Sc. 1:100

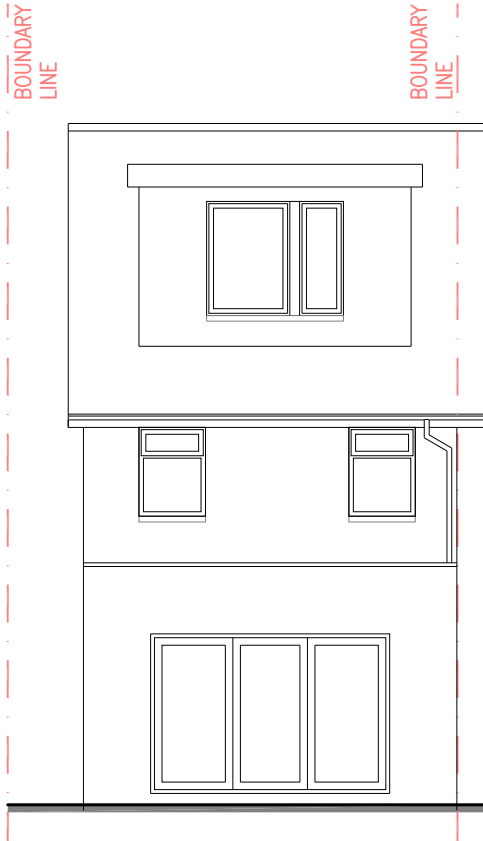


PROPOSED SOUTH-WEST FACING ELEVATION  
Sc. 1:100

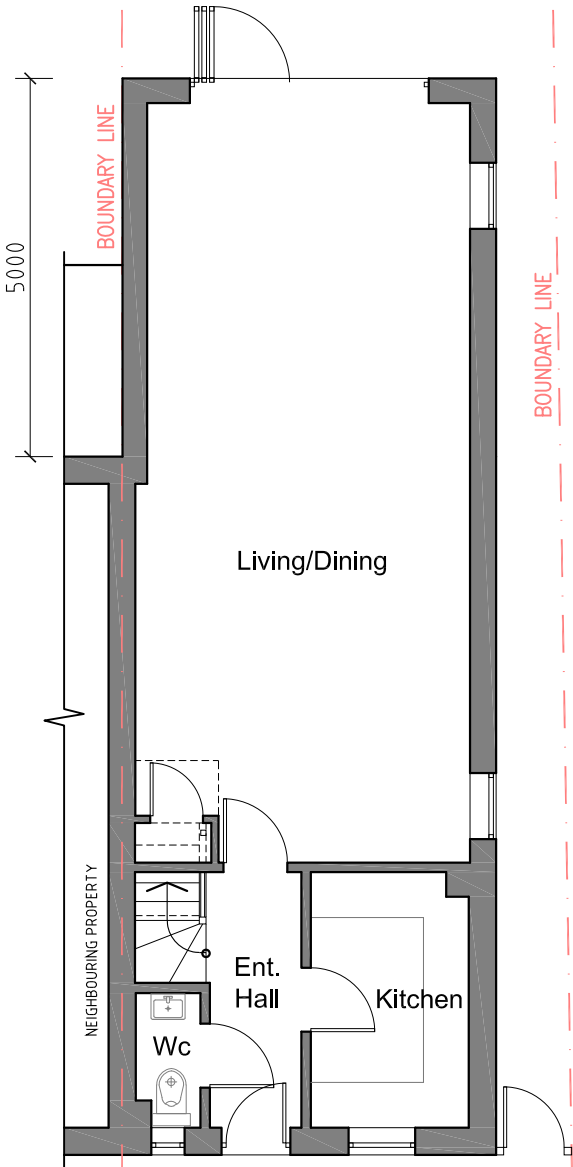


PROPOSED GROUND FLOOR PLAN  
Sc. 1:100

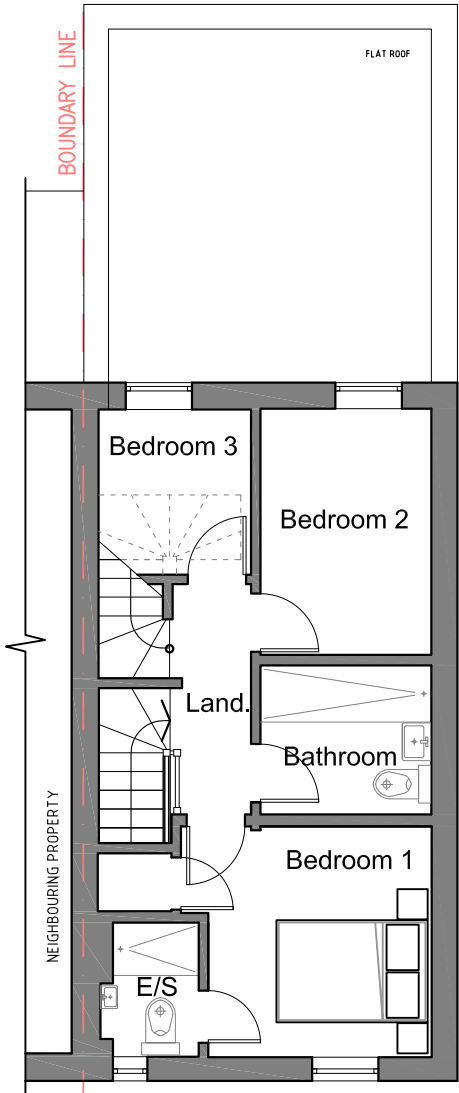

PROPOSED FIRST FLOOR PLAN  
Sc. 1:100

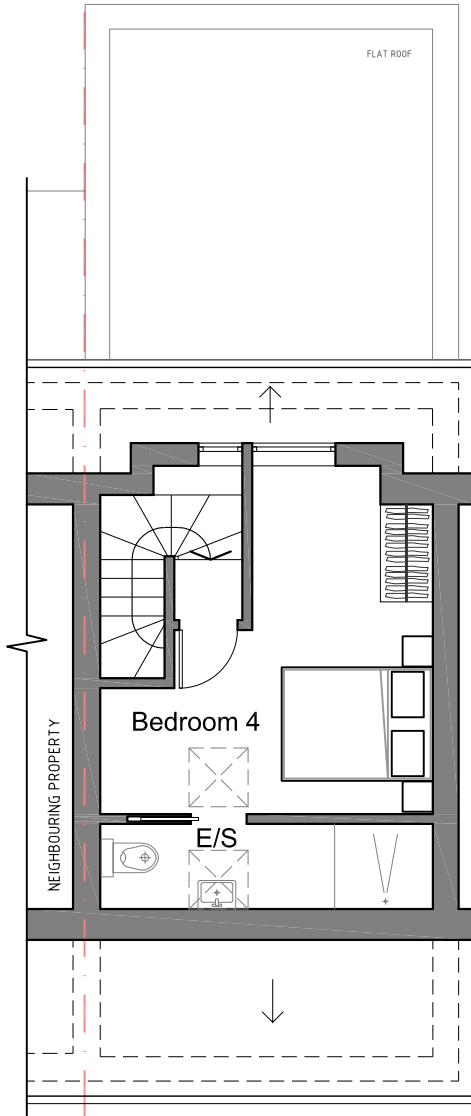

PROPOSED SECOND FLOOR PLAN  
Sc. 1:100

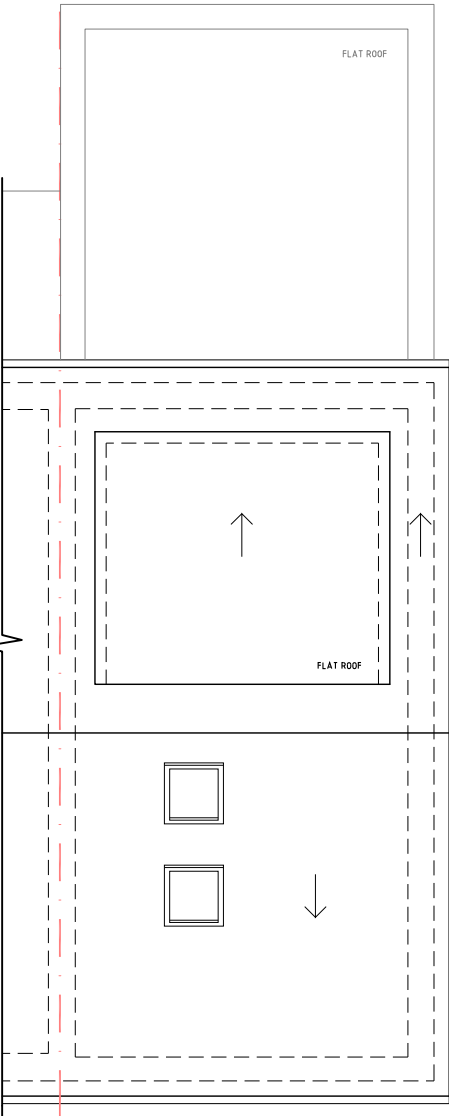

PROPOSED ROOF PLAN  
Sc. 1:100

JJR DESIGNS Limited

Figured dimensions only are to be used. All dimensions to be checked on site. Differences between drawings and between drawings and specification or bills of quantities to be reported to JJR Designs Ltd  
© This drawing is prepared for the application for:  
1. Planning permission  
2. Building Regulation Permission  
on behalf of the applicant named below and for no other purpose.  
The copyright of the drawing and designs remains JJR Designs Ltd.  
All copies are only for information about the application, they may not be used for any other purpose without the express written permission of JJR Designs Ltd.

Revisions:



1:100



e-mail: [Info@jjrdesigns.com](mailto:Info@jjrdesigns.com)

Client:

MR MEHMET SEN

Project:

91B GRAVITS LANE  
BOGNOR REGIS, WEST SUSSEX,  
PO21 5LN

Drawing Title:

PROPOSED PLANS AND ELEVATIONS

Issue status:

Outline proposals ☐ Production information ☐ Scheme design ☐  
Tender drawing ☐ Detail design ☐ Contract drawing ☐

|                     |                      |                         |                     |
|---------------------|----------------------|-------------------------|---------------------|
| Scale:<br>1:100 @A3 | Drawn:<br>I. Bruma   | Checked:<br>R.Stefanski | Date:<br>21.02.2022 |
| Job No:<br>1545     | Drawing No:<br>PL 05 | Revision:               |                     |