




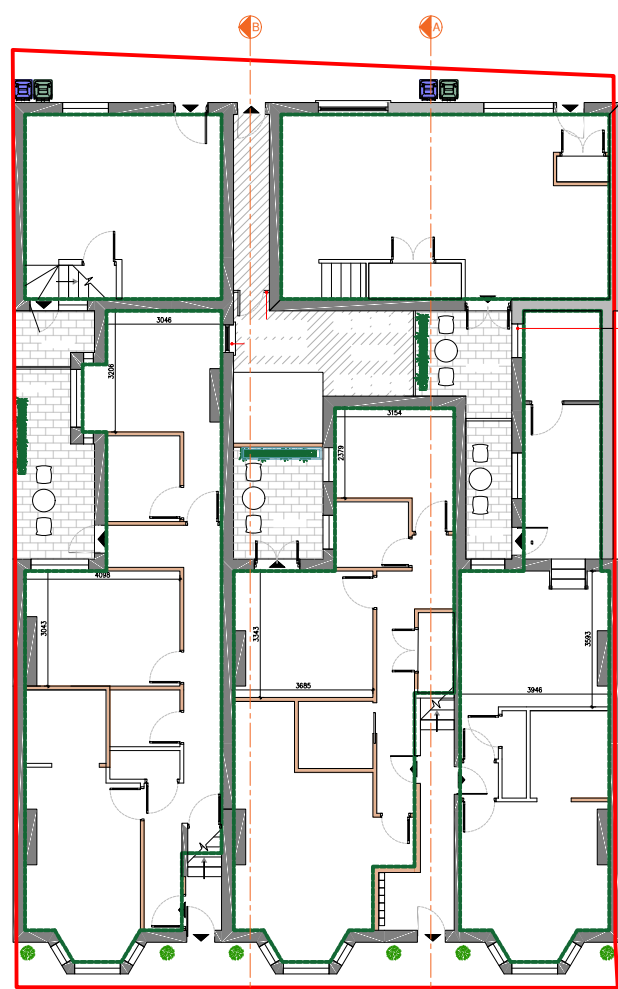


GROUND FLOOR PLAN

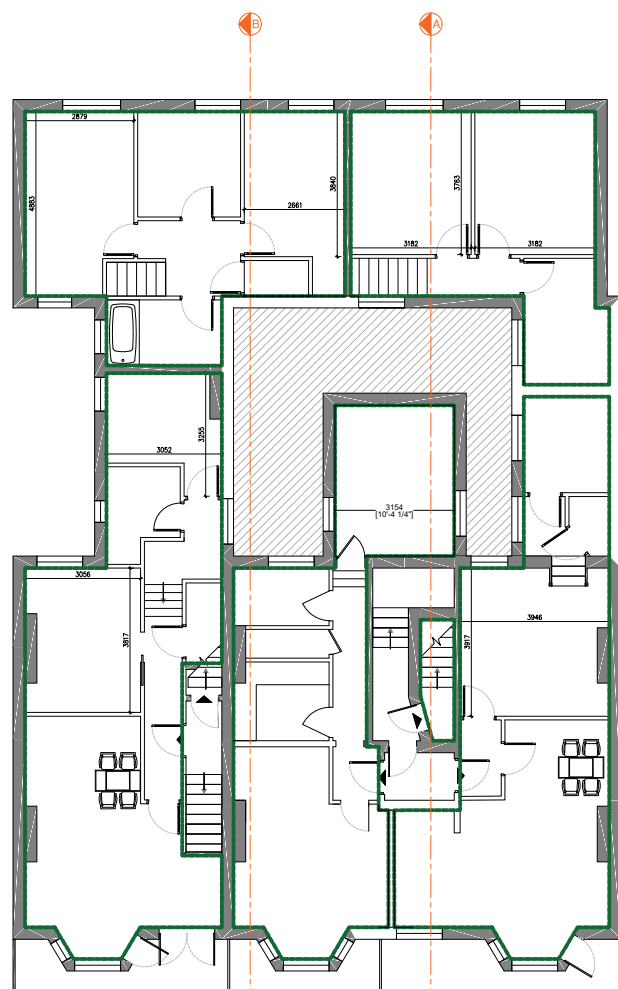

FIRST FLOOR PLAN

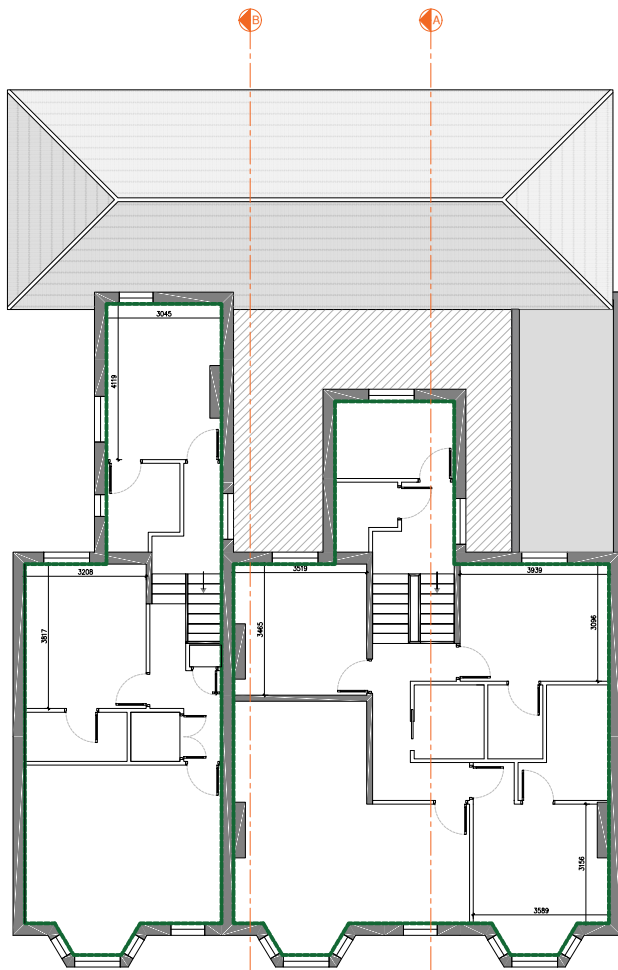

SECOND FLOOR PLAN

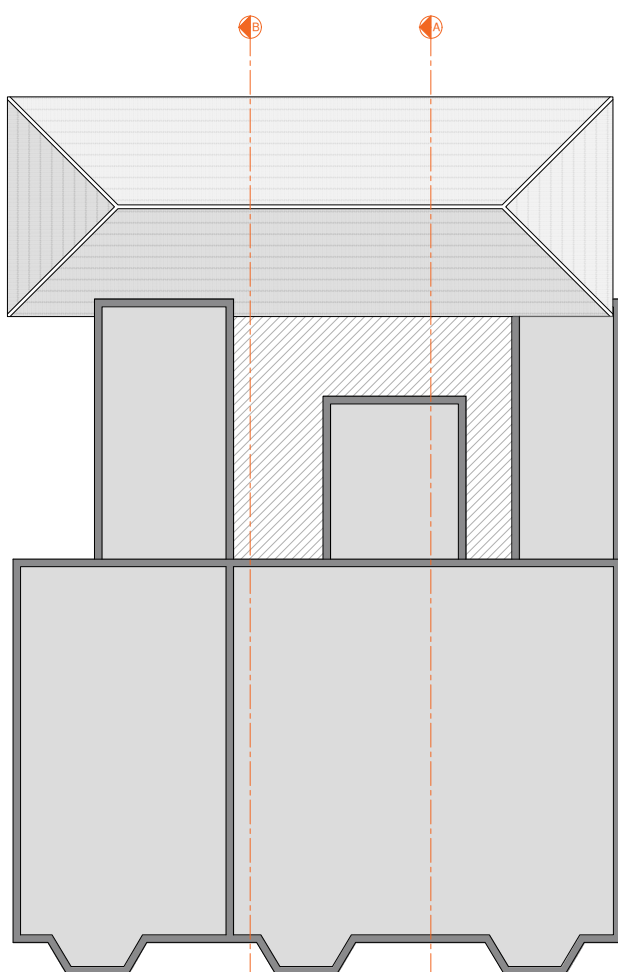


ROOF PLAN



SECTION A-A



SECTION B-B

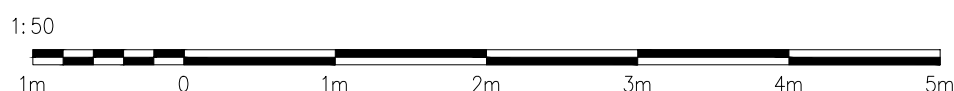

General Notes

Dimensions shall not be scaled from these drawings in preference to figured dimensions.

Any error or omission shall be reported to the Surveyors before proceeding with the work.

Figured dimensions and levels should be verified by the Contractor on site before construction or manufacture and any discrepancies brought to the attention of the Surveyors.

Copyright for all designs and drawing in whole or in part shall remain with the Surveyors in accordance with The Copyright Act.

Revisions			
 85 Great Portland St. London W1P 7LT office@novusarchitecturaldesign.co.uk www.novusarchitecturaldesign.co.uk ● CHARTERED SURVEYORS ● ION PLANNERS ● ARCHITECTURAL DESIGN 			
Client			
WINSTON DEVELOPMENTS LTD			
Project			
SALISBURY HOUSE THE STEYNE, BOGNOR REGIS PO21 1TX			
Issue Status			
PLANNING APPROVAL			
Title			
PROPOSED SECTION A-A & B-B			
Date	Scale 0A1	Drawn By	Checked By
MAR 2022	1:50	MG	JM
Drawing No.			Revision
NAD.21.244-04			—