30 WEST STREET

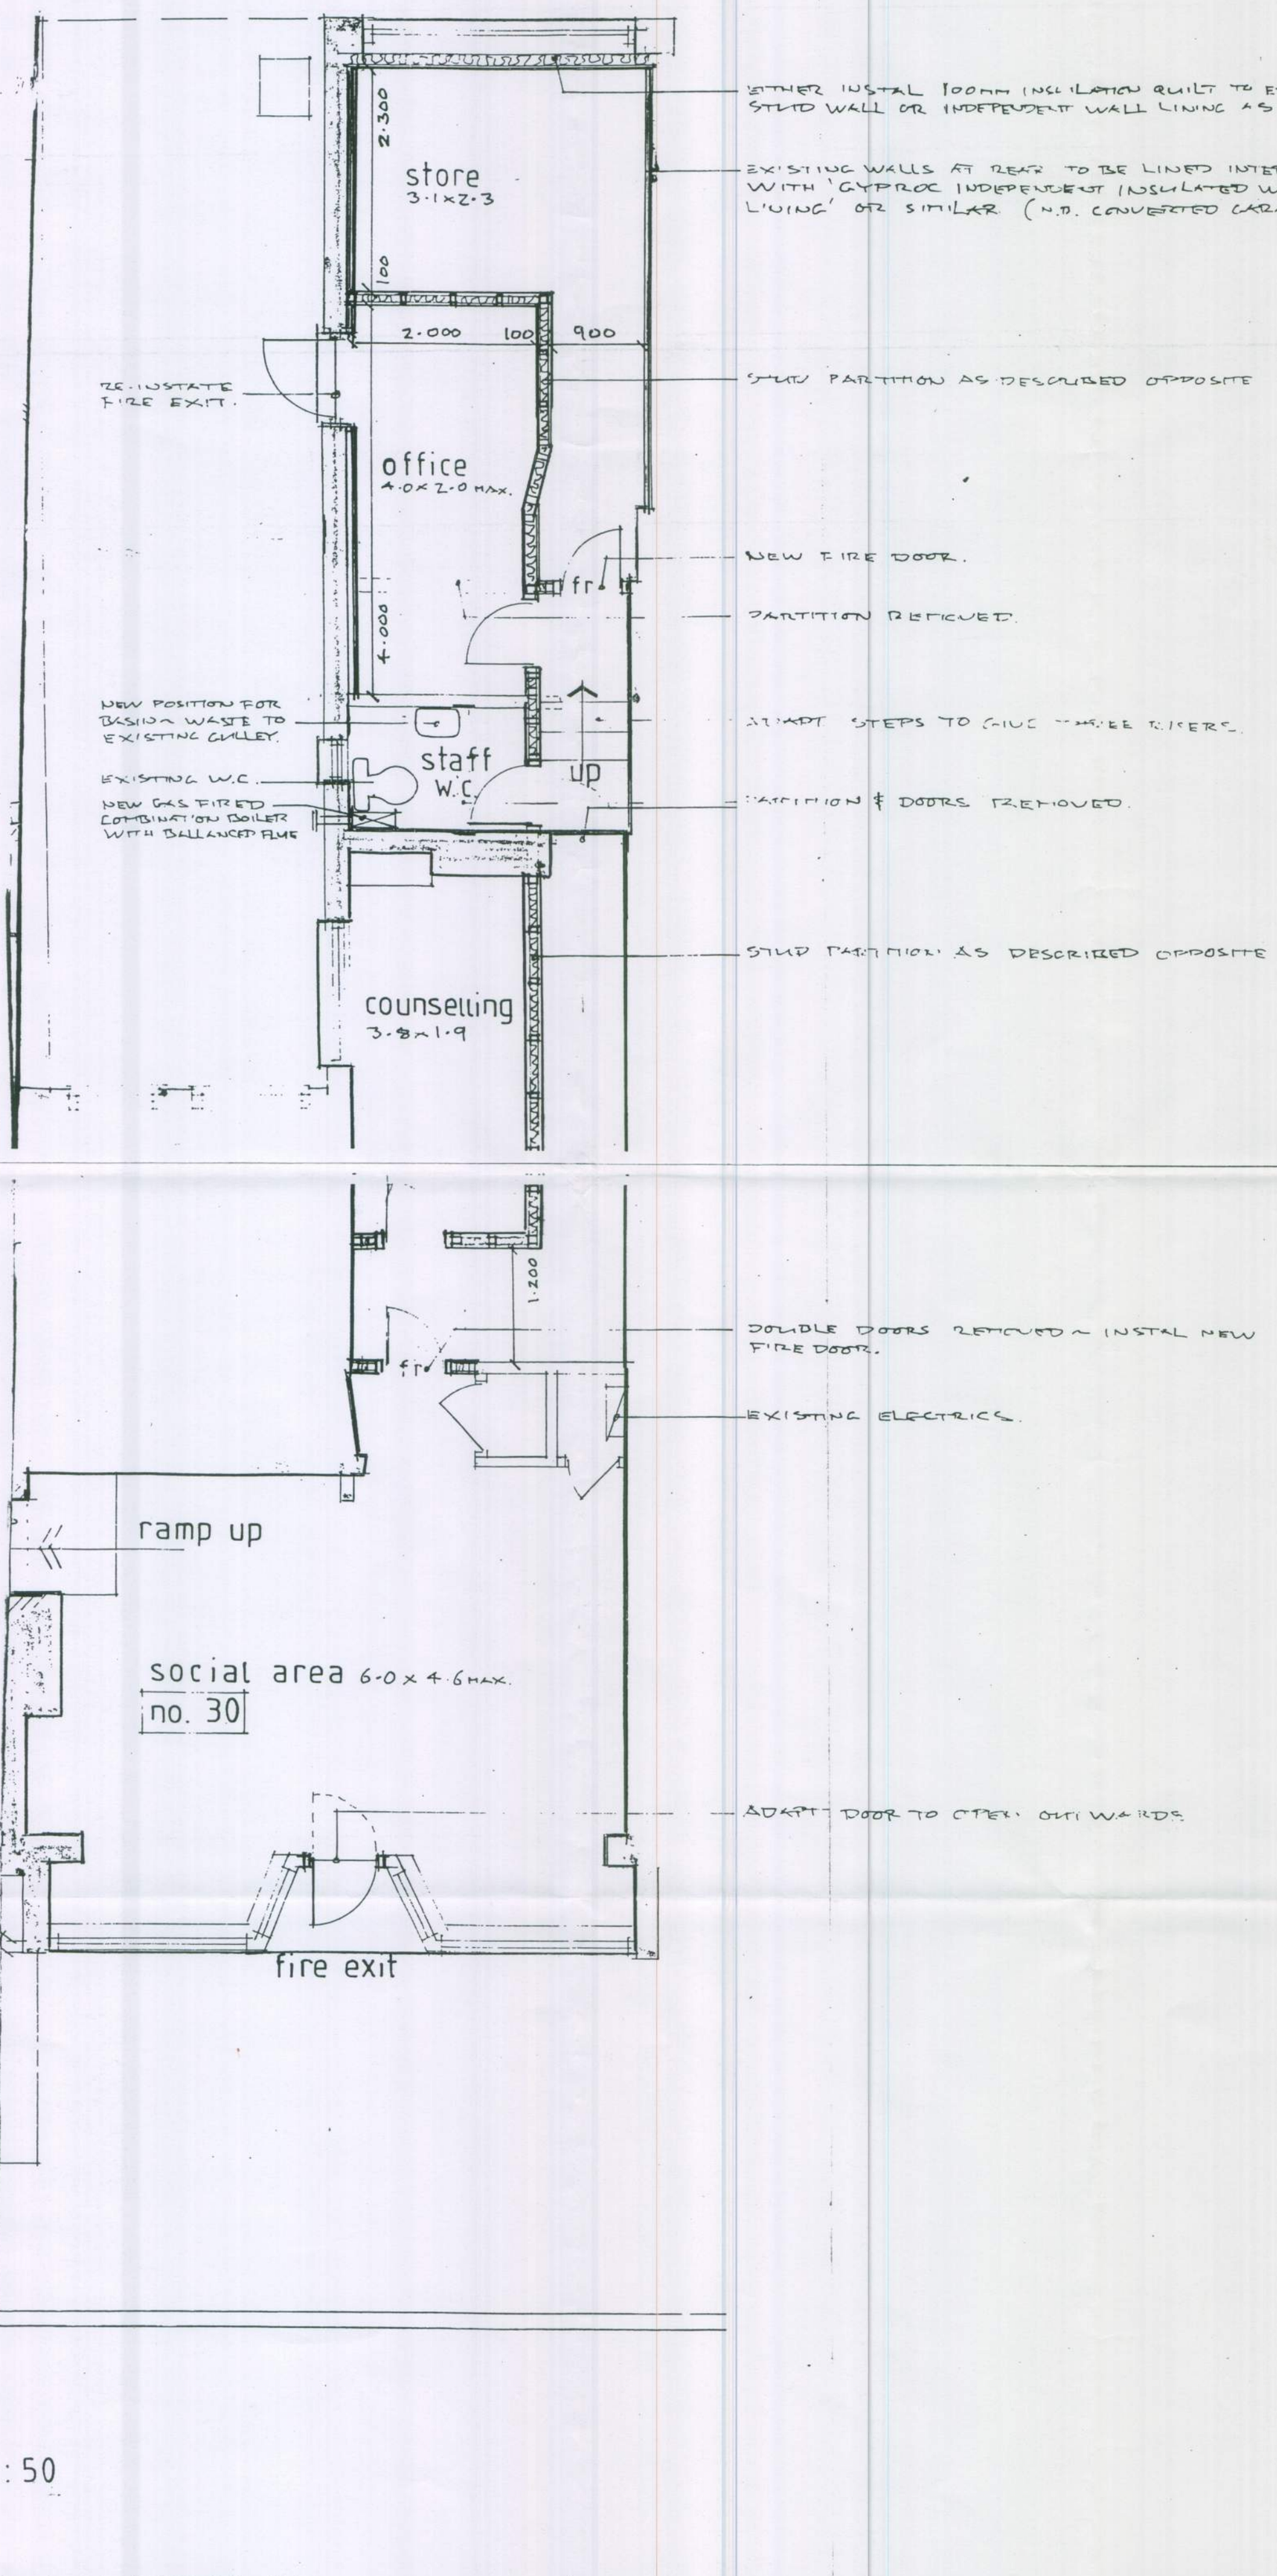

:50

ARUN DISTRICT COUNCIL BR/64/12/