


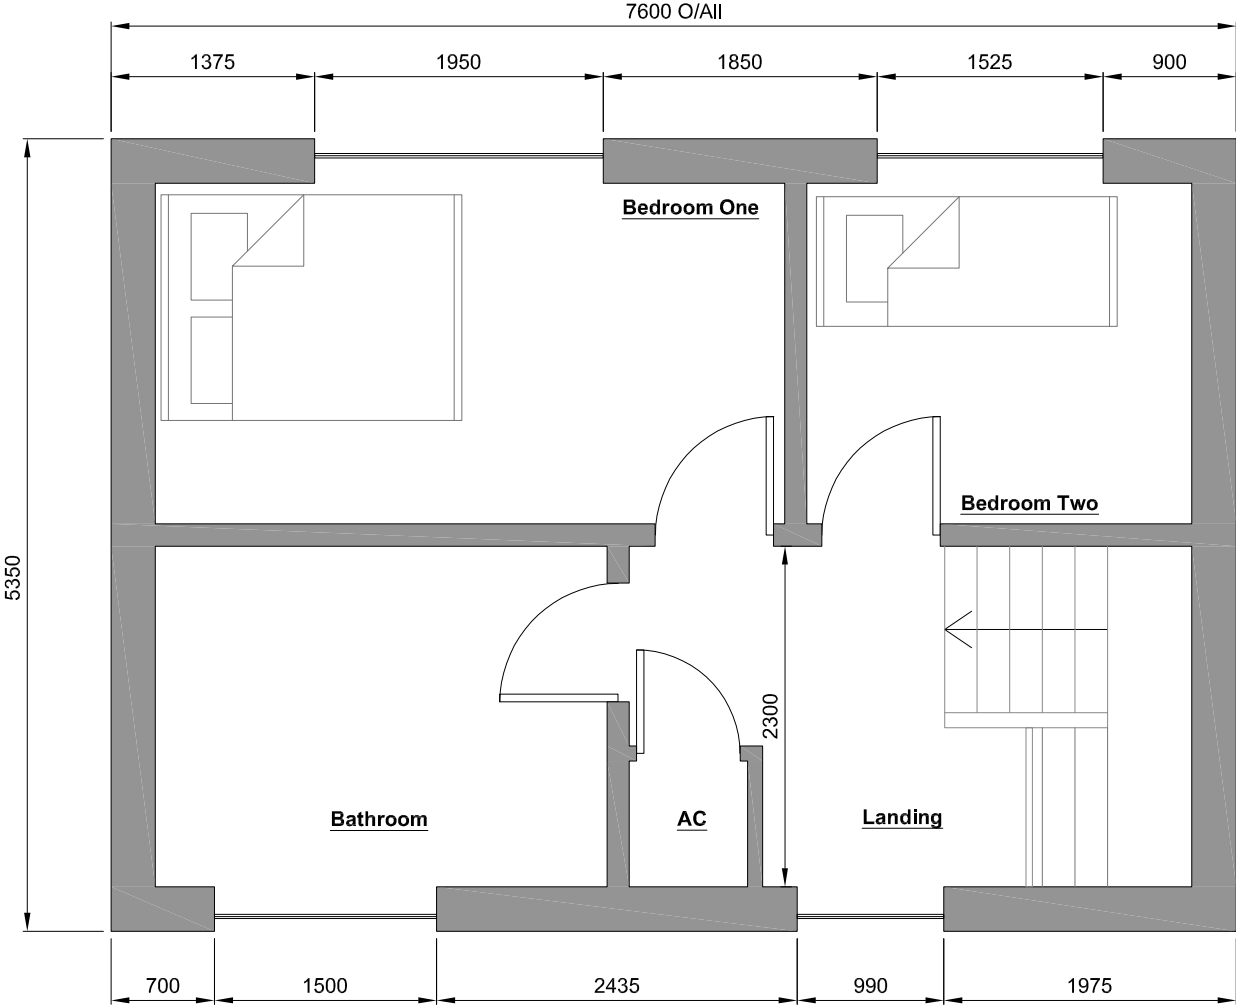

Existing First Floor Plan

|                                                                                       |        |                    |   |          |
|---------------------------------------------------------------------------------------|--------|--------------------|---|----------|
| 001                                                                                   | HPC    | For Comment        | Jan'19   |          |
| REV                                                                                   | BY     | DESCRIPTION        | DATE   | CHKD     |
| Doc Ref: DES.F.002                                                                    |        | Version No: V1.0   |   |          |
| DO NOT SCALE                                                                          |        |                    |   |          |
|                                                                                       |        |                    |   |          |
|                                                                                       |        |                    |   |          |
|                                                                                       |        |                    |   |          |
| KEY                                                                                   |        |                    |   |          |
| Third Angle Projection                                                                |        |                    | <div>CE Marking required?</div> <div></div> <div>Yes <input type="checkbox"/> No <input checked="" type="checkbox"/></div> <div>No Declaration class</div> |          |
|  |        |                    |   |          |
| PROJECT NAME                                                                          |        |                    |   |          |
| 25 Mons Avenue, Bognor Regis                                                          |        |                    |   |          |
| ITEM DESCRIPTION                                                                      |        |                    |   |          |
| Existing First Floor Plan                                                             |        |                    |   |          |
| REFERENCE DRAWING(S)                                                                  |        |                    |   |          |
| Existing First Floor Plan                                                             |        |                    |   |          |
| ORIGINATOR                                                                            |        | SCALE & SHEET SIZE |   |          |
| LCD/HPC                                                                               |        | 1:50@ A3           |   |          |
| DESIGN REVIEW BY                                                                      |        | DATE               |   |          |
| LCD                                                                                   |        | 12.03.2019         |   |          |
| QS CHECK BY                                                                           |        | DATE               |   |          |
| —                                                                                     |        |                    |   |          |
| TRACKER No.                                                                           | VO No. | DELIVERY DATE      |   |          |
| 01                                                                                    | N/A    | N/A                |   |          |
| DRAWING No.                                                                           |        |                    |   | REVISION |
| 0000-000-009                                                                          |        |                    |   | A01      |