


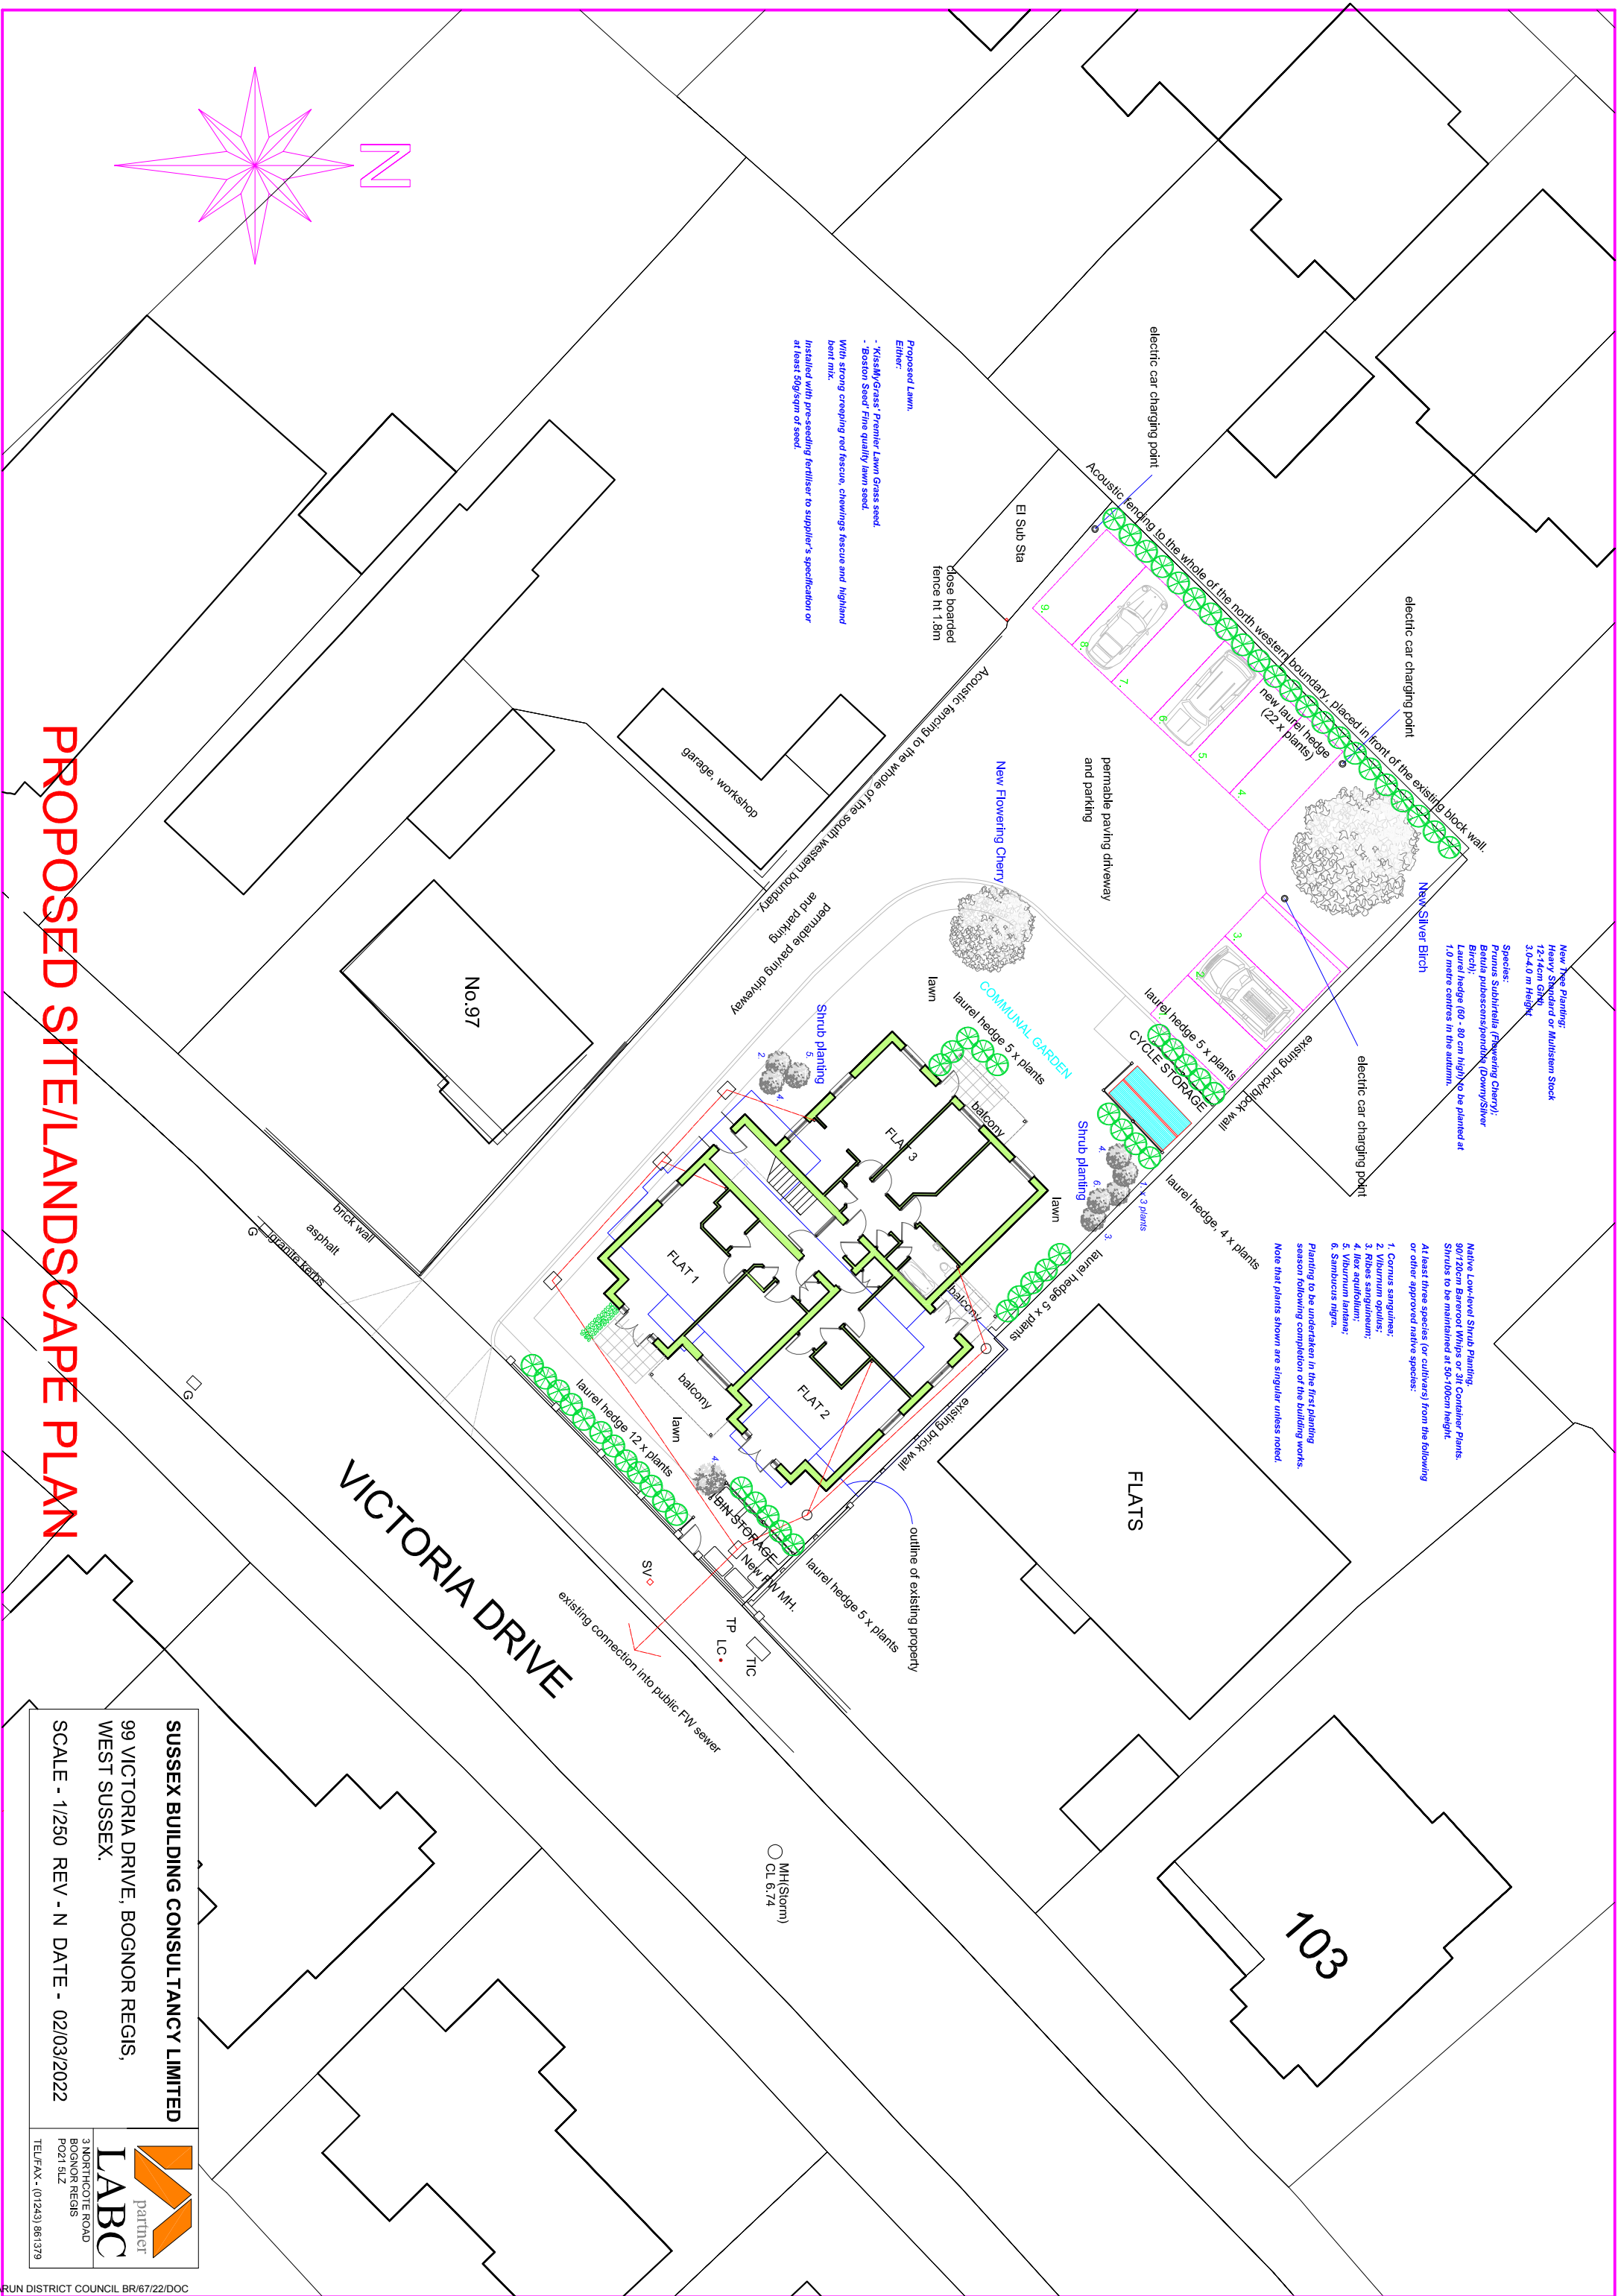

PROPOSED SITE/LANDSCAPE PLAN

SUSSEX BUILDING CONSULTANCY LIMITED

99 VICTORIA DRIVE, BOGNOR REGIS,
WEST SUSSEX.

SCALE - 1/1250 REV - N DATE - 02/03/2022

LABC

partner

3 NORTHCOTE ROAD
BOGNOR REGIS
PO21 5LZ
TEL/FAX - (01243) 961379